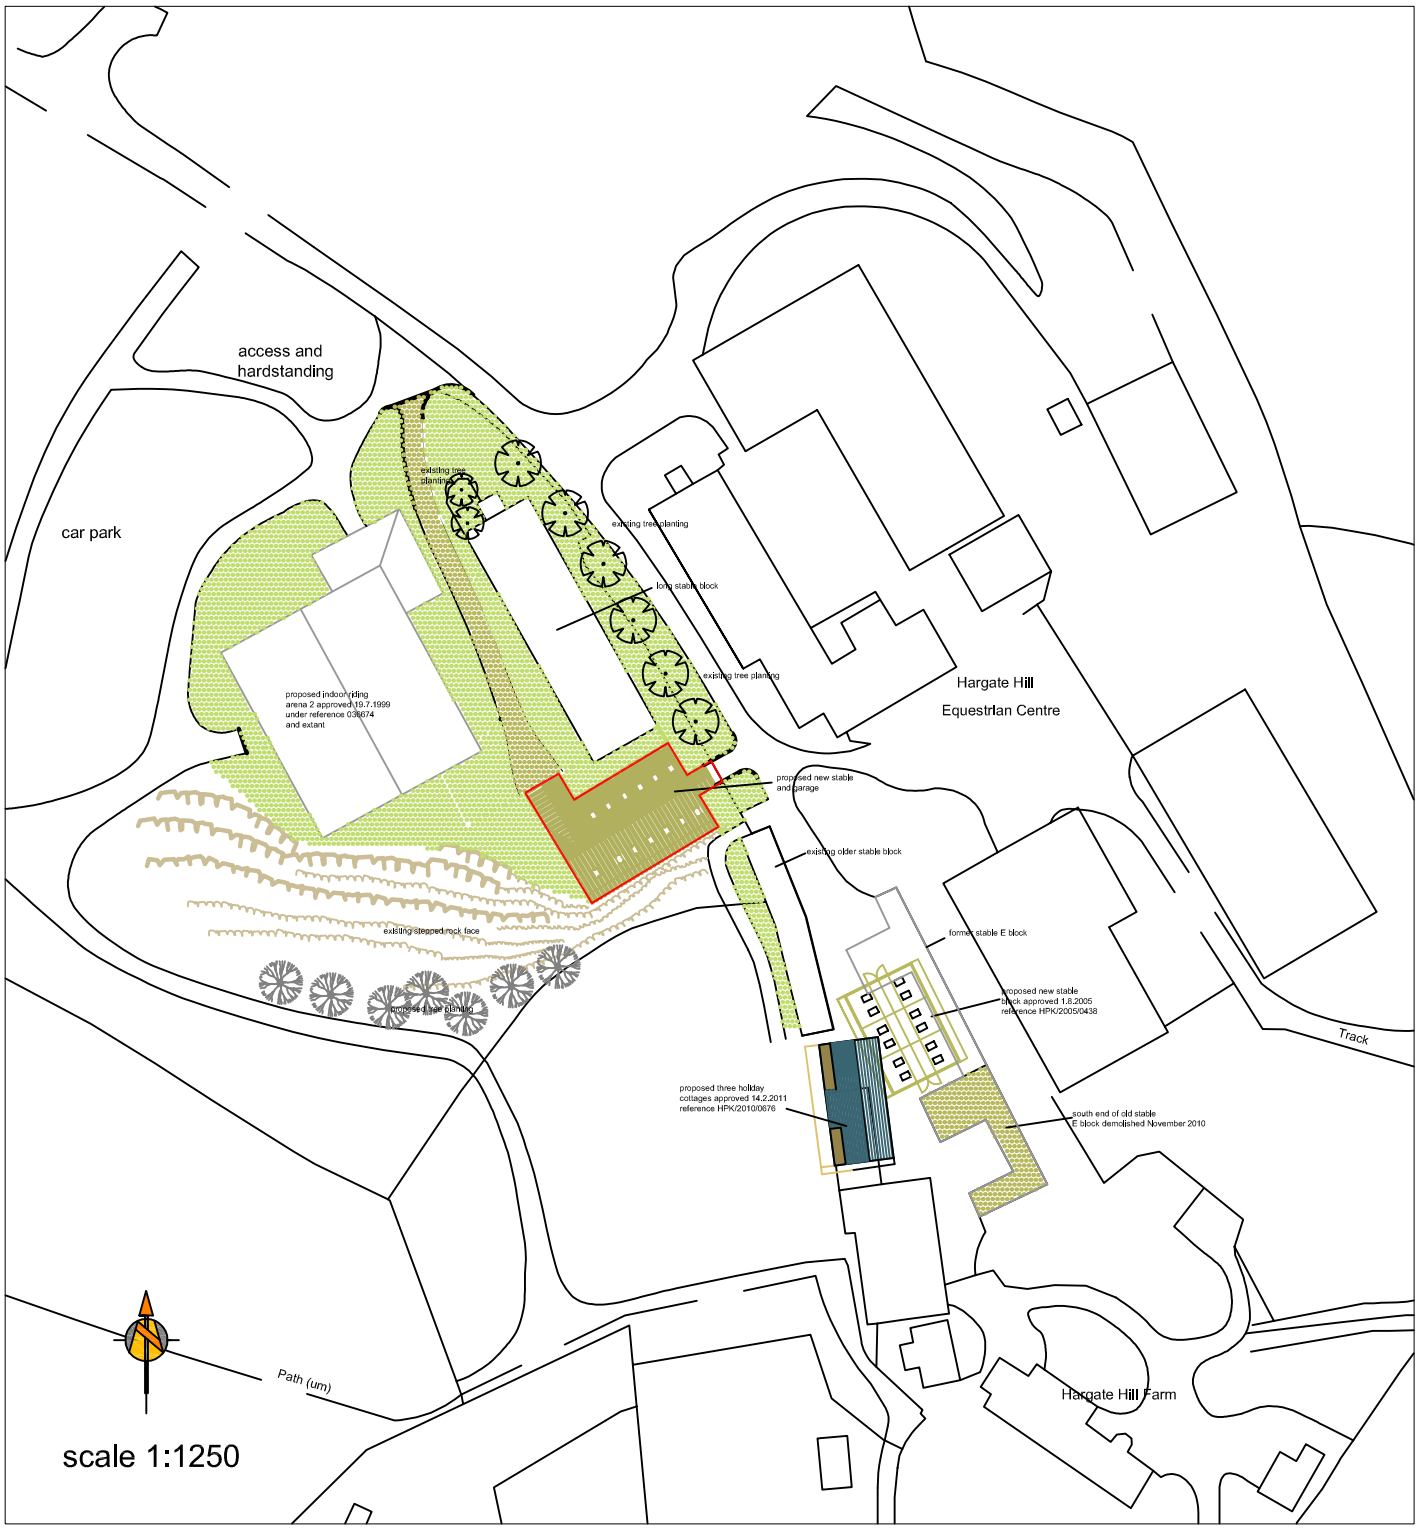

PROPOSED STABLE WITH HORSE TRANSPORTER ANNEX AT

HARGATE HILL EQUESTRIAN CENTRE CHARLESWORTH FOR

MR.M.C.TYLDESLEY

L O C A T I O N P L A N

scale 1:1250 drg.no MCT/1 date 10/10

J R A MOORHOUSE PLANNNING

chartered town planning consultant

18 DALE ROAD MARPLE STOCKPORT CHESHIRE SK6 6HA

tel: 0161 427 4808 e-mail a.moorhouse1@ntlworld.com fax: 0161 427 8580