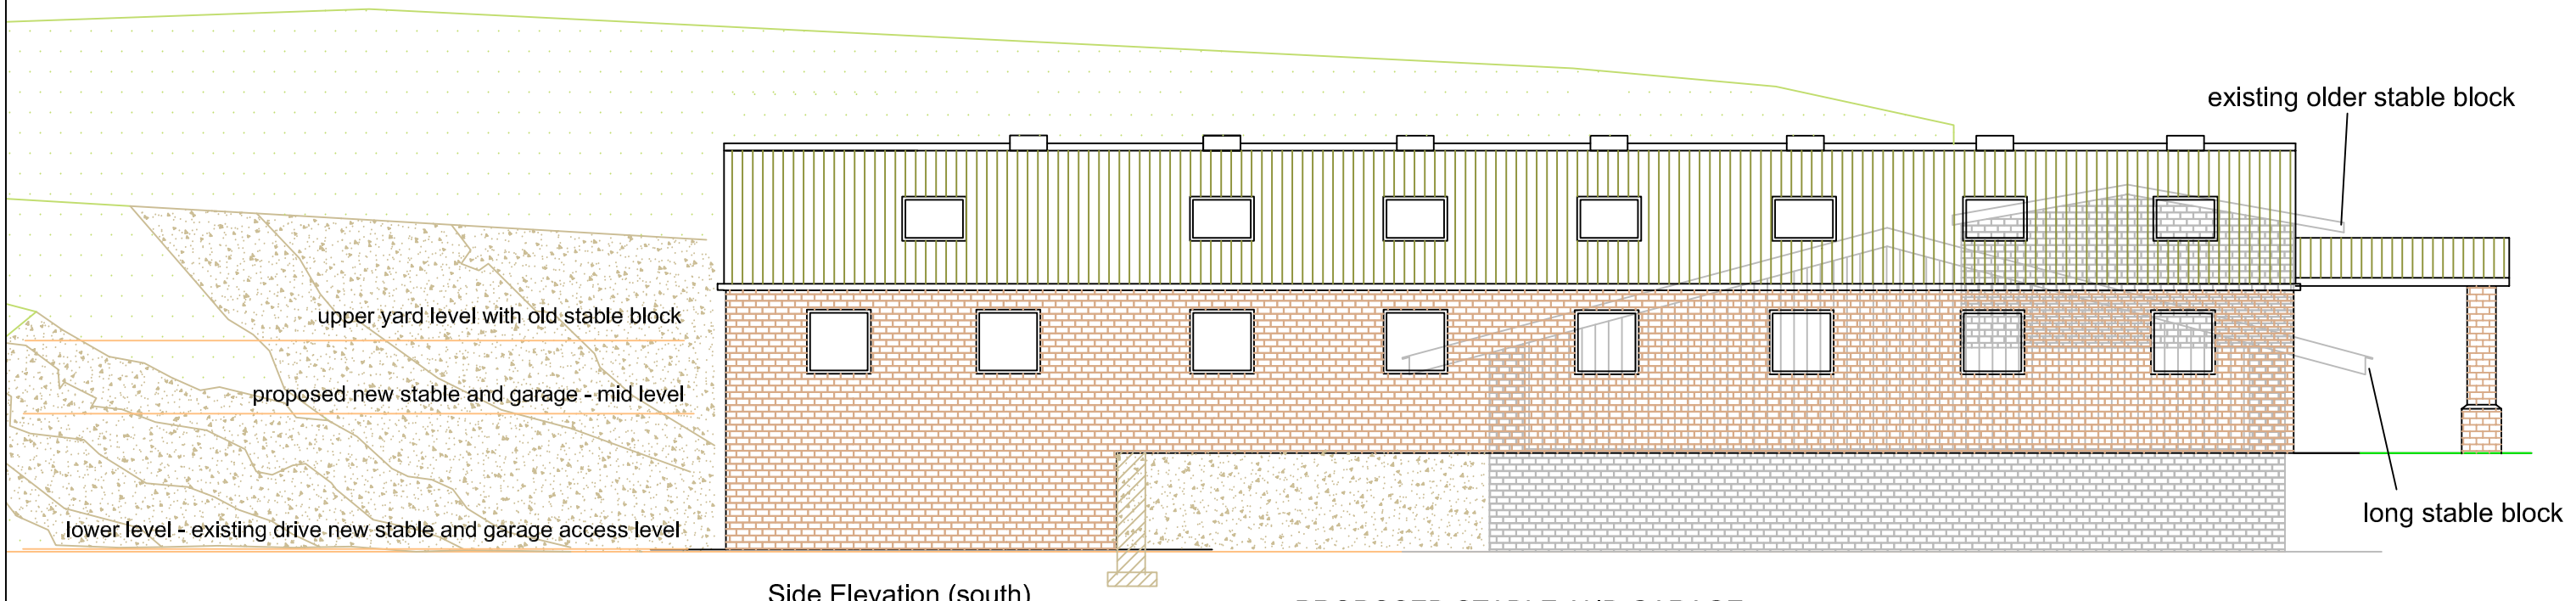

Side Elevation (south)

PROPOSED STABLE AND GARAGE

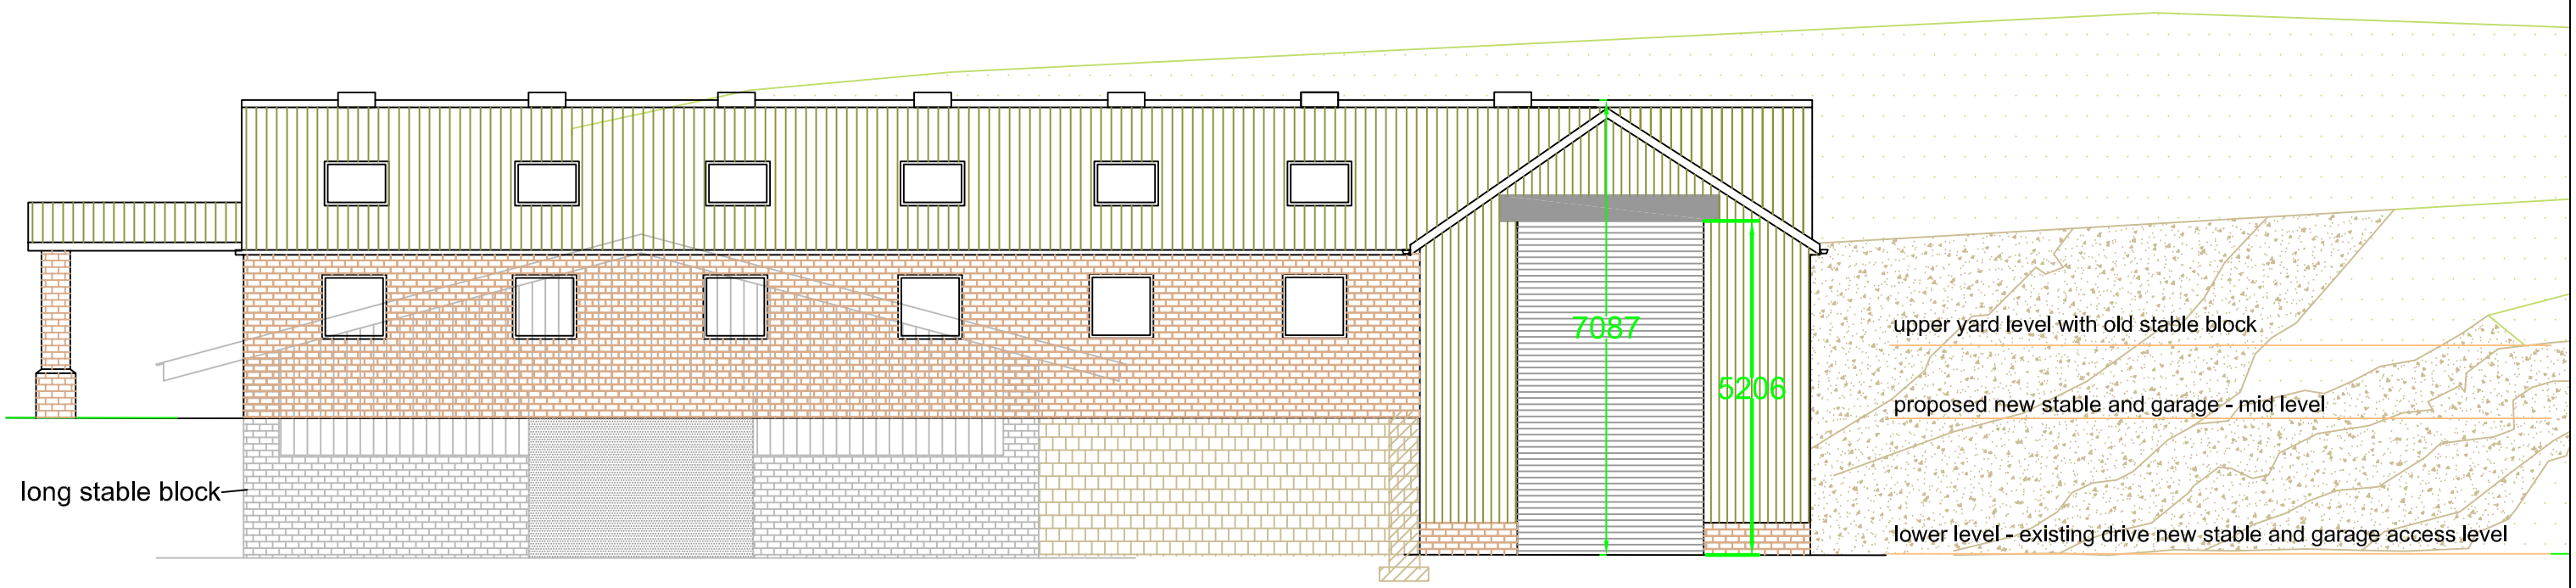

Side Elevation (north)

PROPOSED STABLE AND GARAGE

J R A MOORHOUSE PLANNNING
chartered town planning consultant
18 DALE ROAD MARPLE STOCKPORT CHESHIRE SK6 6HA
tel: 0161 427 4808 e-mail a.moorhouse1@ntlworld.com fax: 0161 427 8580

PROPOSED STABLE WITH HORSE TRANSPORTER ANNEX AT

HARGATE HILL EQUESTRIAN CENTRE CHARLESWORTH FOR

MR.M.C.TYLDESLEY

E L E V A T I O N - P R O P O S E D scale 1:100 drg.no MCT/5 date 10/10