
LOCATION PLAN - 1:1250 @ A4

111 The Birches, New Mills Road, Hayfield, Derbyshire

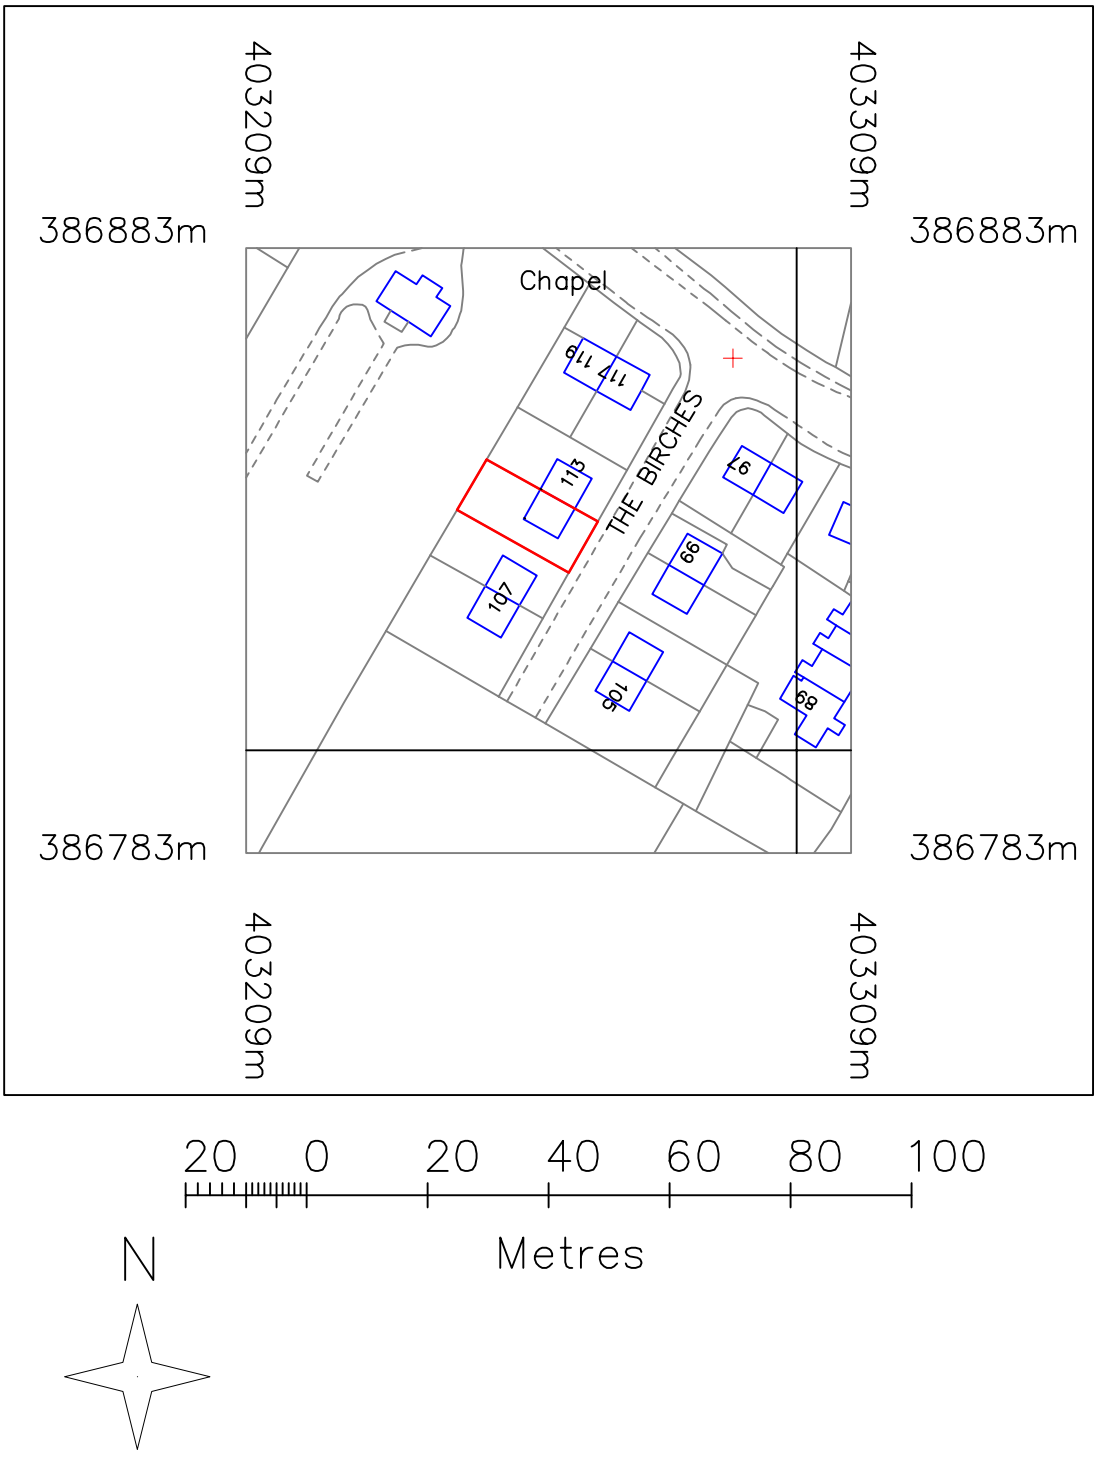

© Crown Copyright 2009