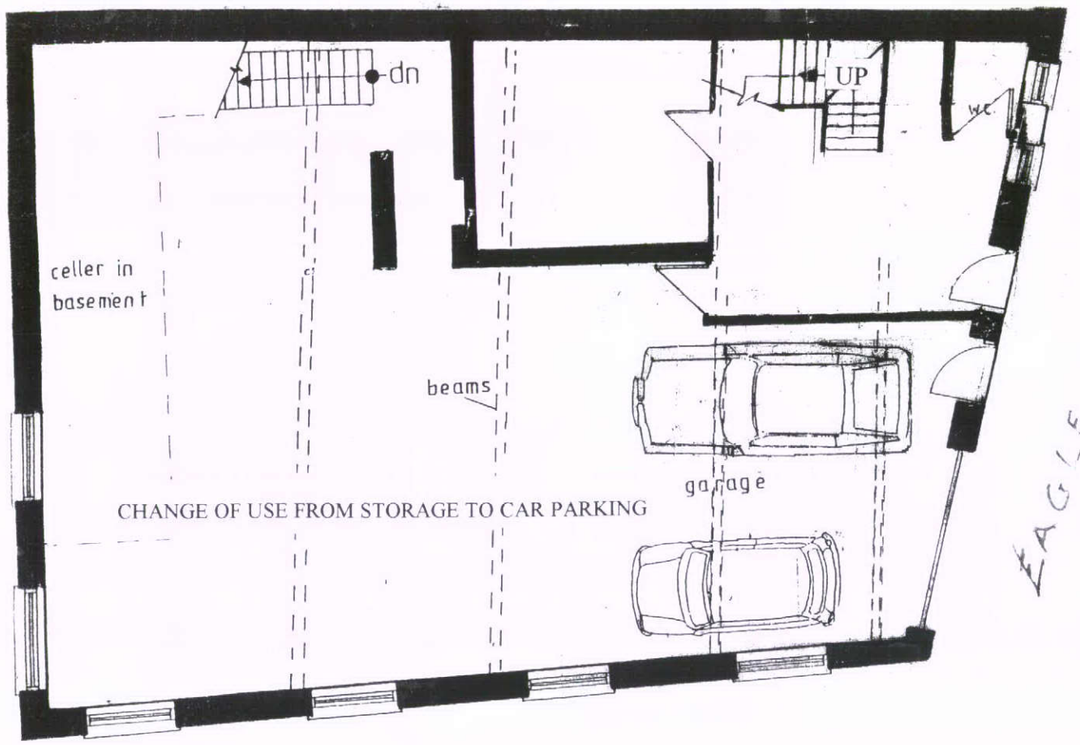

EXISTING & PROPOSED GROUND FLOOR PLAN

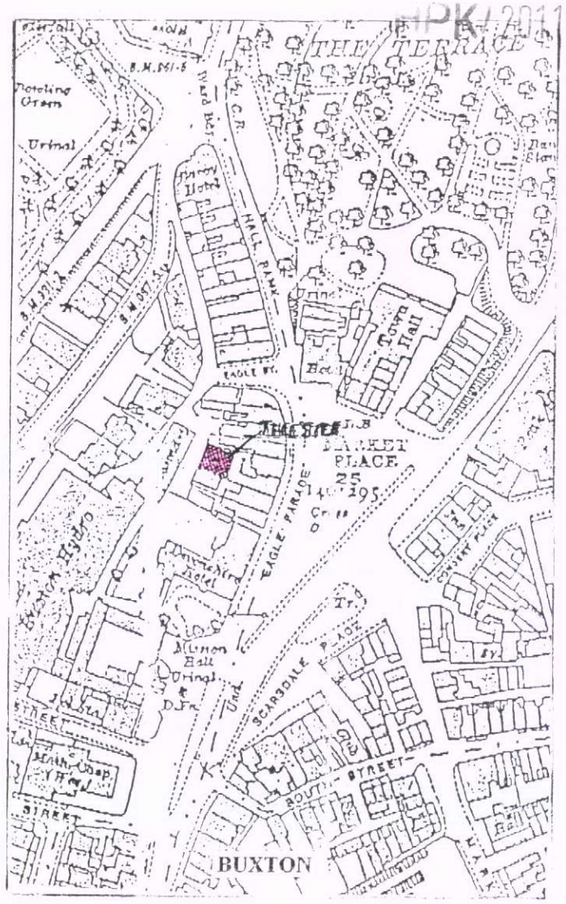

LOCATION PLAN

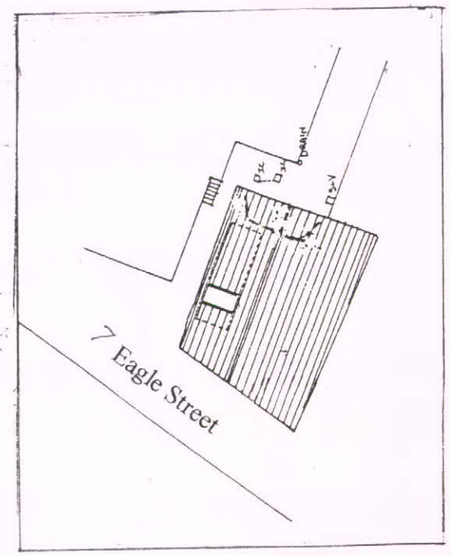

SITE PLAN 1:500

Title: ANTON HOUSE, BUXTON			
Project: CHANGE OF USE FROM STORAGE TO CAR PARKING			
Client: MR R. ANTON OLSEN			
Drawing No:	Revision:	Date: February 2011	Scale: 1:100
Planning:	Date:	Bldg. Regs	Date:
Designed by: ANTONY WRIGHT		Drawn by:	

Established 1960

ANTONY WRIGHT & ASSOCIATES

9-10 St. Andrews Churchyard,
Penrith, Cumbria, CA11 7YE.
Telephone (01768) 867616
Fax. (01768) 864993

RICS

Chartered Institute of Architectural Technologists

Chartered Building Surveyors.
Chartered Architectural Technologist.

01