
Ordnance Survey®

HPK/2011/0042

OS Sitemap®

08 MAR 2011

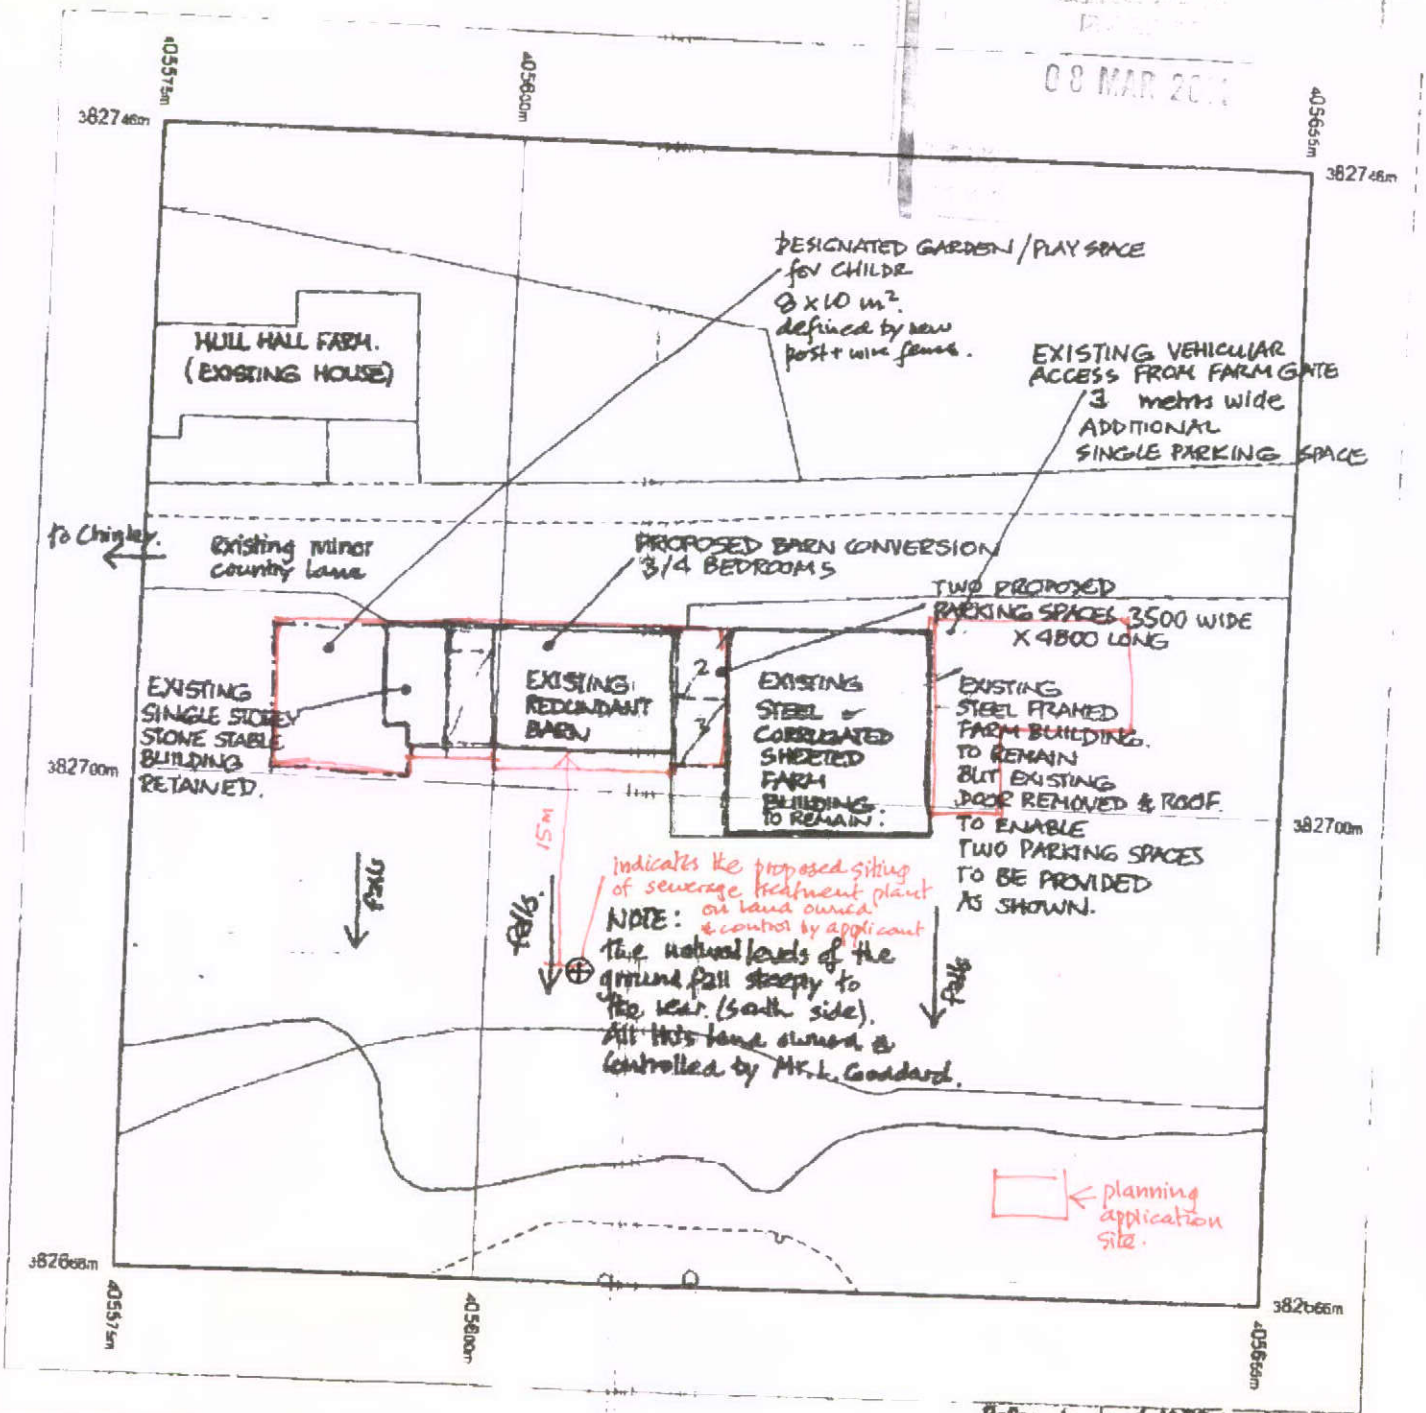

Produced 08 11 2010 from the Ordnance Survey National Geographic Database and incorporating surveyed revision available at this date © Crown Copyright 2010

Reproduction in whole or part is prohibited without the prior permission of Ordnance Survey

Ordnance Survey, the OS Symbol and OS Sitemap are registered trademarks of Ordnance Survey, the national mapping agency of Great Britain

The representation of a road, track or path is no evidence of a right of way

The representation of features as lines is no evidence of a property boundary

Part or all of this OS Sitemap is enlarged from mapping produced at one or more of the following scales 1 1250, 1 2500 1 10000

Metres
0 5 10 15 20
Scale 1:500

Supplied by Blackwell M and D C
Serial number 02673000
Centre coordinates 405614 68 382705 75

Further information can be found on the OS Sitemap Information leaflet or the Ordnance Survey web site www.ordnancesurvey.co.uk

Refer also to 1:1250 location plan for details of possible visibility splay.

HULL END FARM

PROPOSED PARKING SPACES & GARDEN/PLAY SPACE.

CHINLEY

SK23 6AP

DRWG 2010/P/18.

PETER YOUNG ARCHITECT
60 JICKENS LANE.
POYNTON
CHESHIRE SK12 1NT

3