
HPK/2011/0042 1 of 4

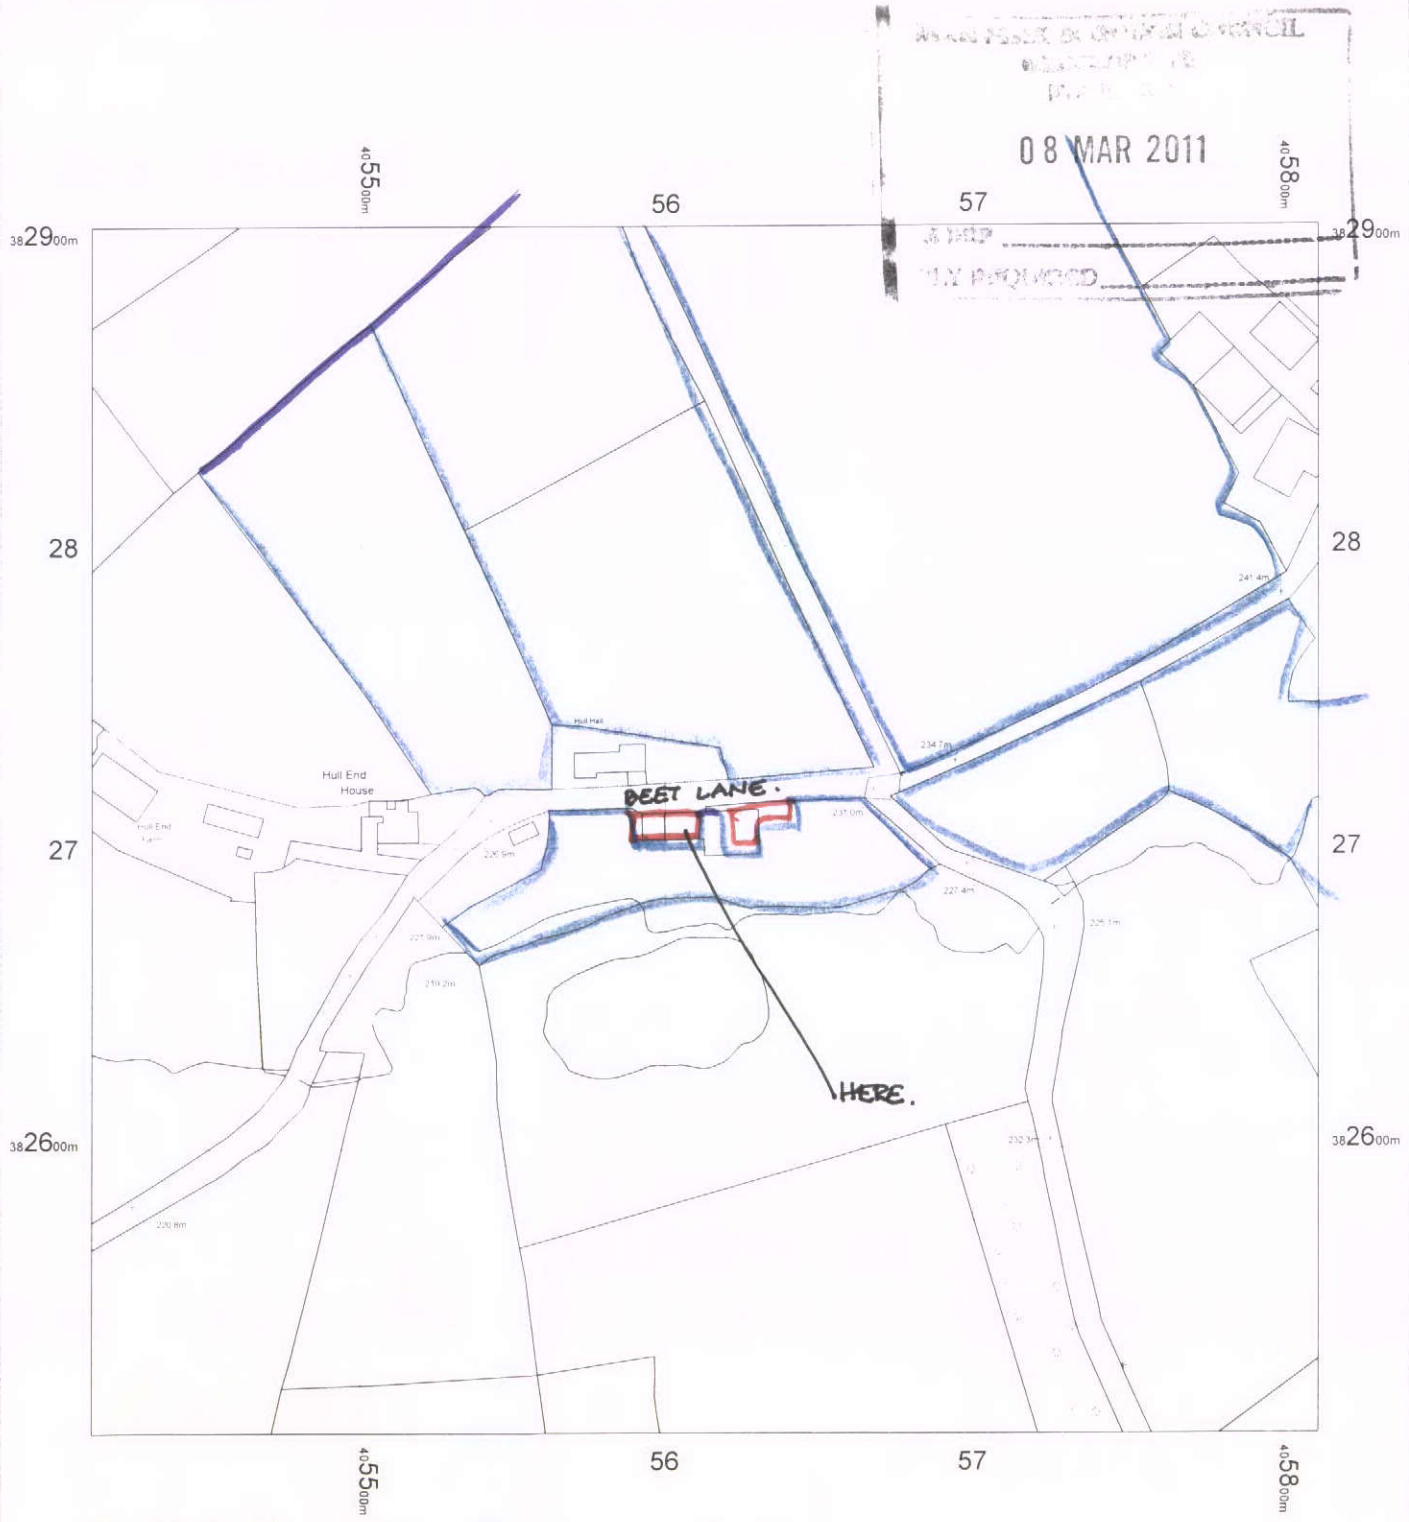

For details of application site see previous location at 1:500 & 1:12500
Area of land edged BLUE is in applicants ownership.

See also detail location plans at 1:500 & 1:1250 scale.

0 10 20 30 40 50 60 70 80 90 100
m

1

N

HULL ~~END~~ FARM BARN
CHINLEY
SK23 6AP

OS Mastermap
16 February 2011, ID: BW1-00060050
maps.blackwell.co.uk

1:2500 scale print at A4, Centre: 405612 E, 382705 N

©Crown Copyright. Licence no. 100041040

Mapping sourced from Ordnance Survey

BLACKWELL'S
www.blackwellmapping.co.uk
TEL: 0113 245 2623
comments@maps.blackwell.co.uk