
HPK/2011/0042

Ordnance Survey®

OS Sitemap®

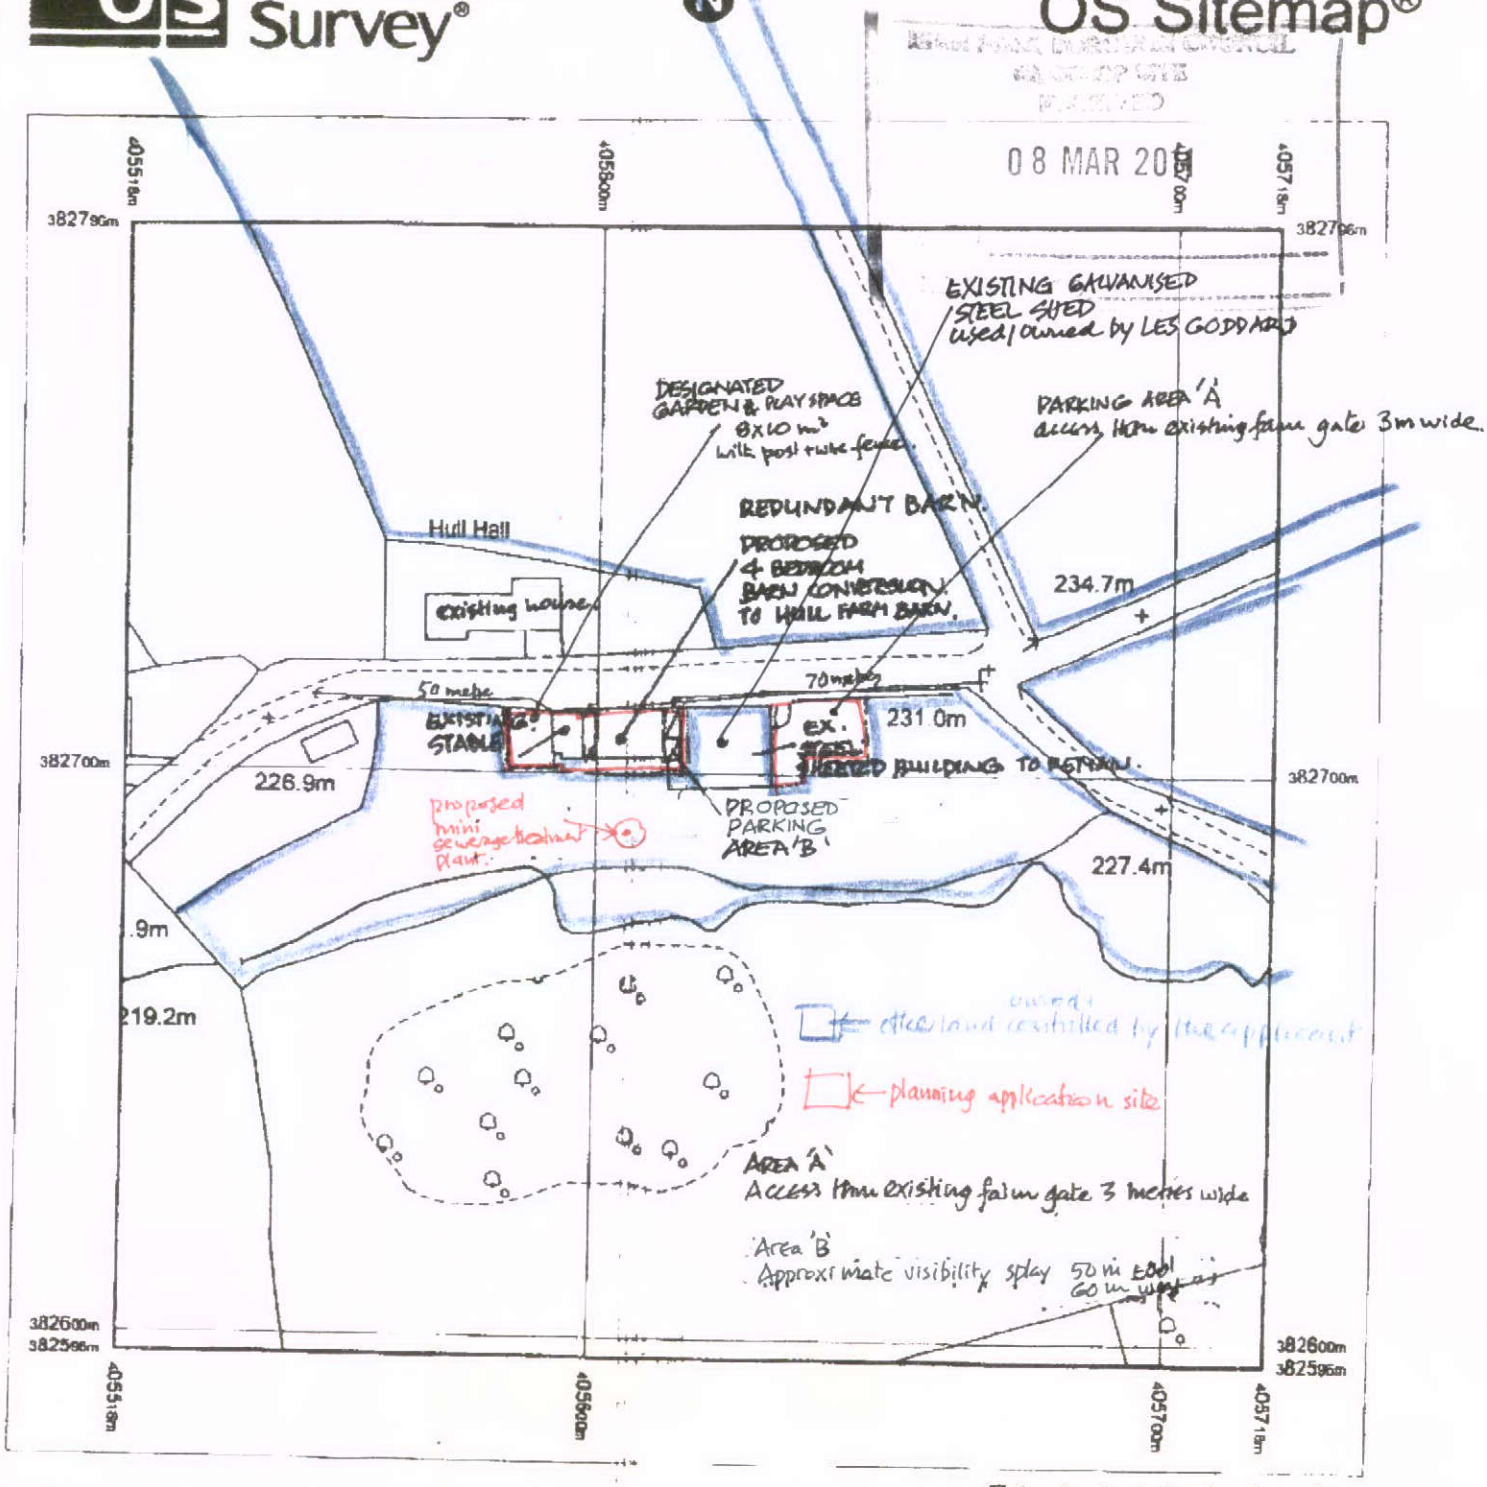

Produced 24 09 2010 from the Ordnance Survey National Geographic Database and incorporating surveyed revision available at this date. © Crown Copyright 2010

Reproduction in whole or part is prohibited without the prior permission of Ordnance Survey

Ordnance Survey, the OS Symbol and OS Sitemap are registered trademarks of Ordnance Survey, the national mapping agency of Great Britain

The representation of a road, track or path is no evidence of a right of way

The representation of features as lines is no evidence of a property boundary.

Part or all of this OS Sitemap is enlarged from mapping produced at one or more of the following scales 1 1250, 1 2500, 1 10000

Metres 0 20 40

Scale 1:1250

Supplied by: Blackwell M and D C
Serial number: 02621500
Centre coordinates: 405617 75 382698 5

Further information can be found on the OS Sitemap Information leaflet or the Ordnance Survey web site www ordnancesurvey co uk

Refer also to 1:500 location plan & photographs for site details

Hull Farm
PROPOSED PARKING SPACES & GARDEN PLAY SPACE

New Smithy
CHINLEY
DERBYSHIRE
SK23 6AD.

DRWG 2010/P17

PETER YOUNG
60 JICKENS LANE.
POYNTON.
CHESHIRE SK12 1NT.
Tel: 01625 850160.

2