EXISTING ELEVATIONS - Mr & Mrs Blackmore

ADDRESS :- 8, PAXTON PLACE, BUXTON, DERBYSHIRE.
SCALE :- 1:100 DATE :- 7th FEBRUARY 2011
Sheet 1 of 2 DRG. No. :- BL8PP/1b

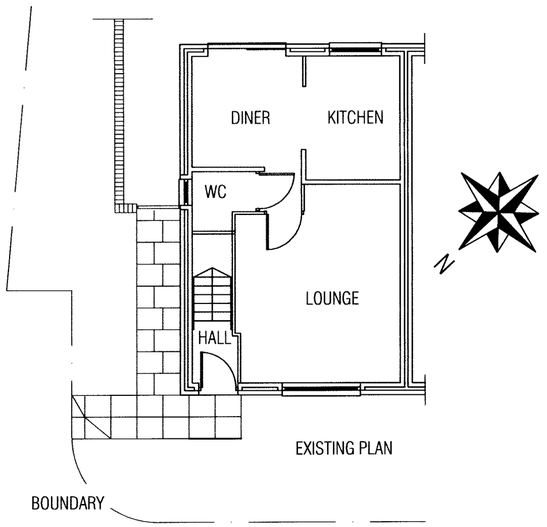

EXISTING PLAN

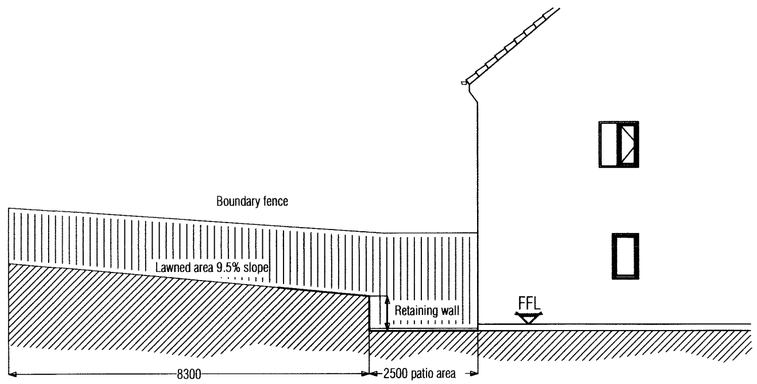

EXISTING L.H. SIDE REAR GARDEN SECTIONAL ELEVATION

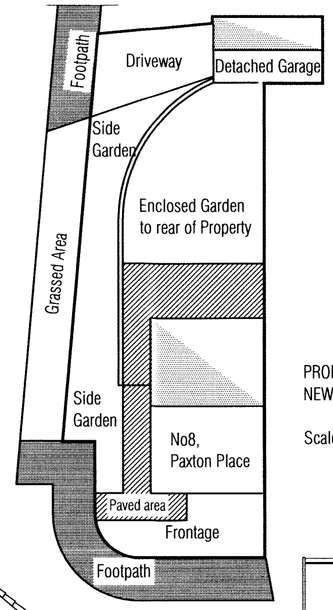

PROPOSED SITE OF NEW DEVELOPMENT

Scale 1:200

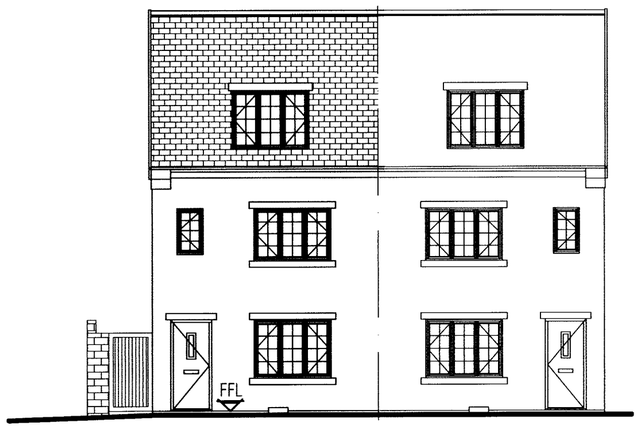

EXISTING FRONT ELEVATION

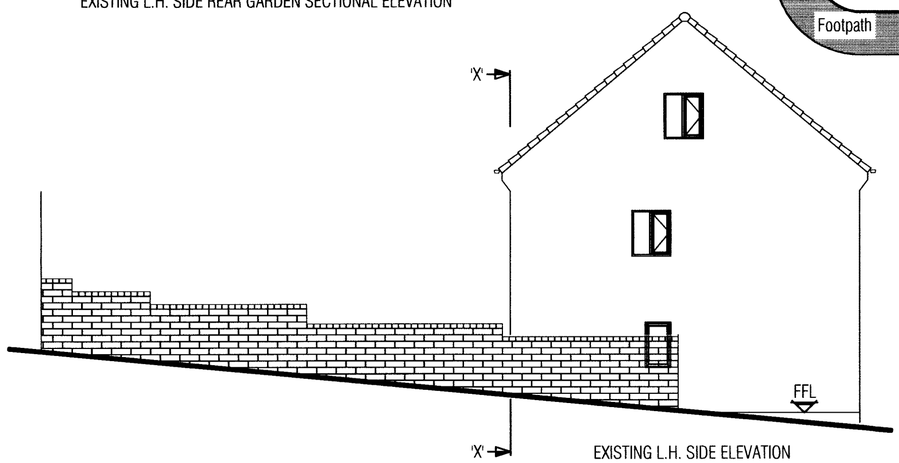

EXISTING L.H. SIDE ELEVATION

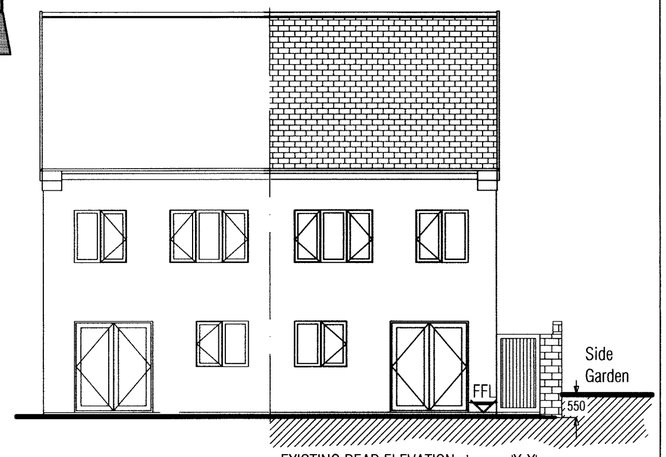

EXISTING REAR ELEVATION at arrow 'X-X'

PROPOSED ELEVATIONS - Mr & Mrs Blackmore

ADDRESS :- 8, PAXTON PLACE, BUXTON, DERBYSHIRE.
SCALE :- 1:100 DATE :- 7th MARCH 2011
Sheet 2 of 2 DRG. No. :- BL8PP/2b

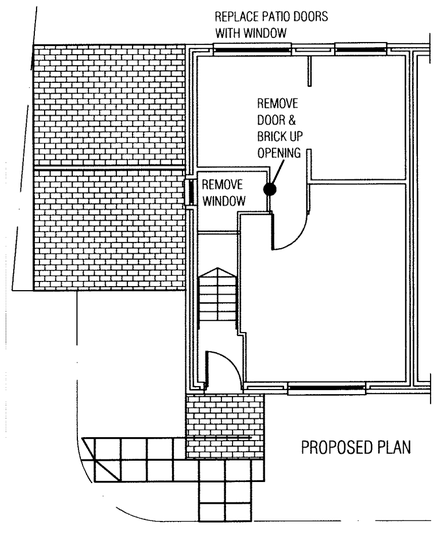

PROPOSED PLAN

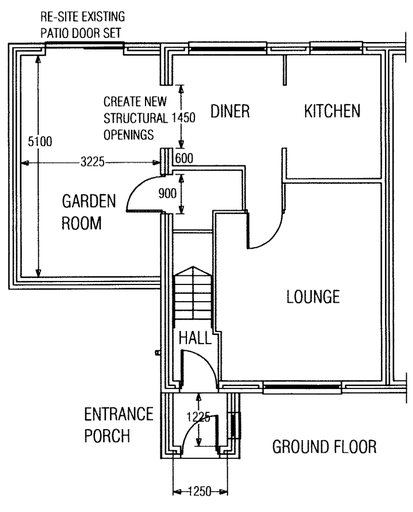

GROUND FLOOR

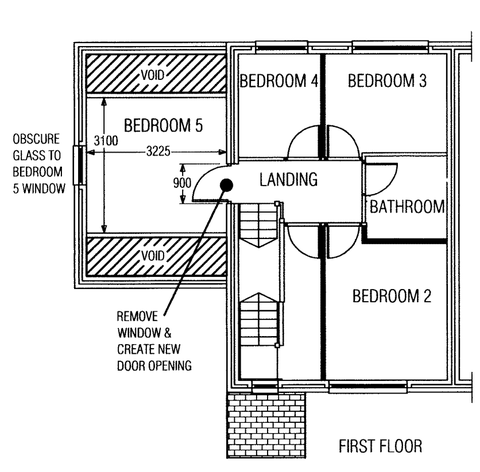

FIRST FLOOR

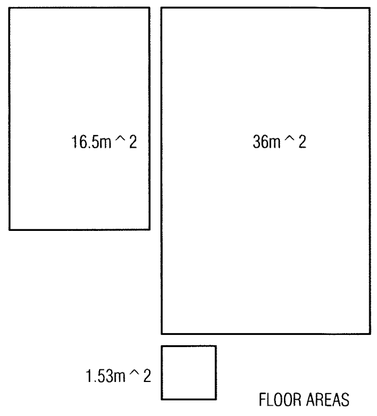

FLOOR AREAS

PROPOSED SITE OF NEW DEVELOPMENT SHOWING NEW POSITION OF BOUNDARY WALL

Scale 1:200

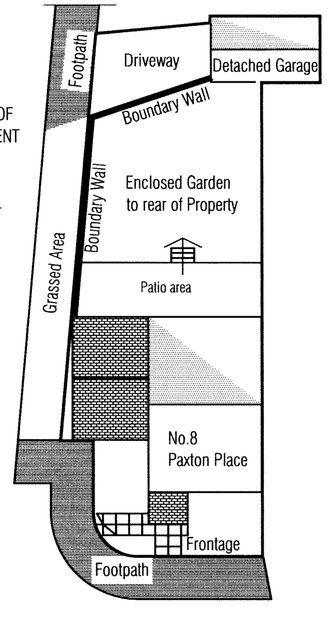



PROPOSED FRONT ELEVATION

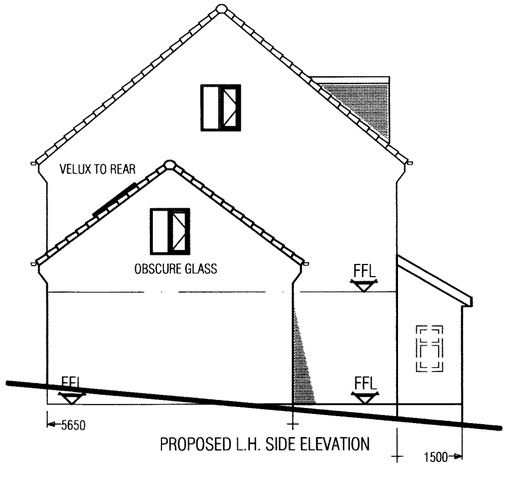

PROPOSED L.H. SIDE ELEVATION

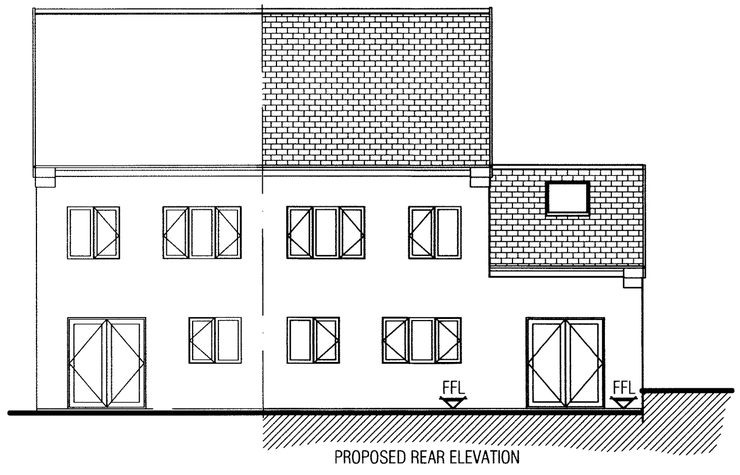

PROPOSED REAR ELEVATION