HPK/2011/0124

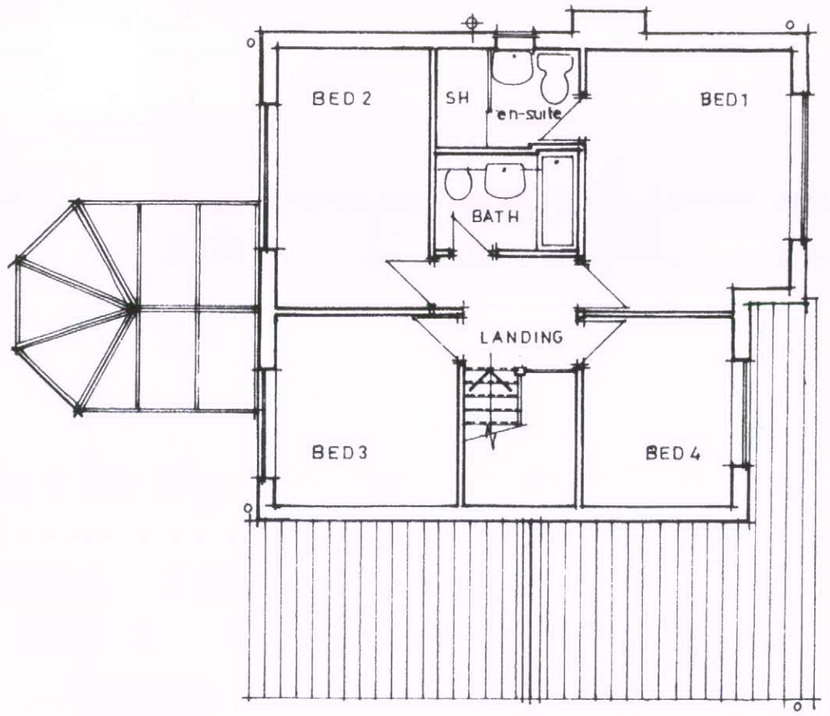


FIRST FLOOR PLAN

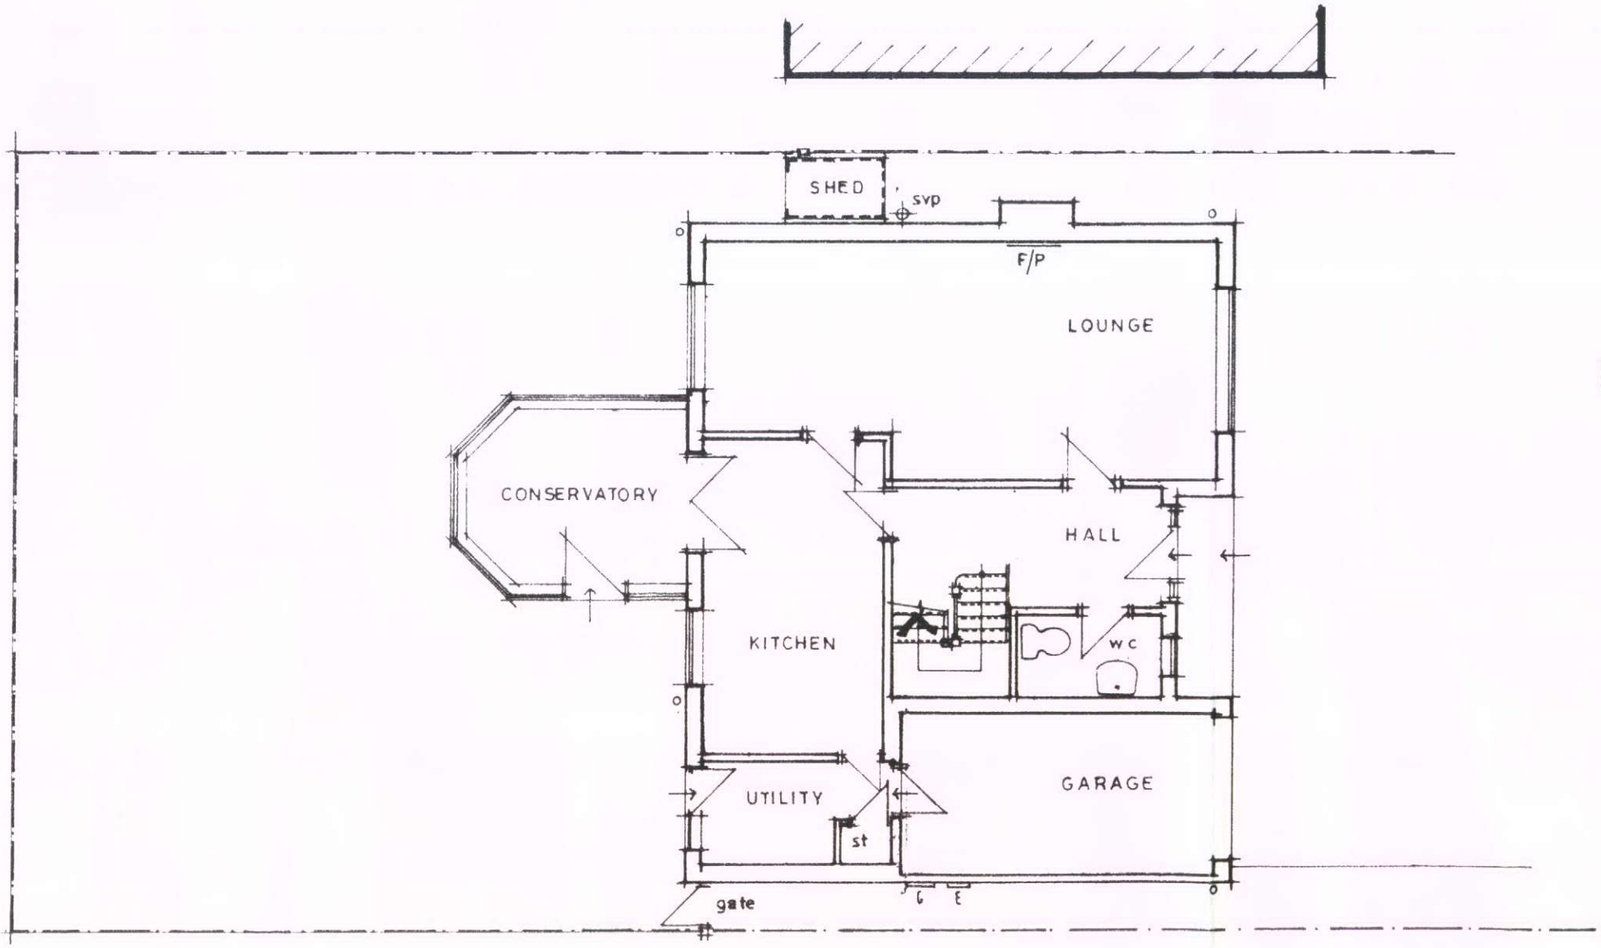


GROUND FLOOR PLAN

**EXISTING FLOOR PLANS**
**40 ASH GROVE.** CHINLEY. SK12 6BQ

REVISIONS

**J.E.Fabby** Design + Detail

6 LEY LANE. MARPLE BRIDGE. STOCKPORT
CHESHIRE SK6 5DD tel:0161 427 7359

| Date | Scale | Drawing No |
|---|---|---|
| JAN/11 | 1:100 | 2601.1 |