HPK/2011/0124

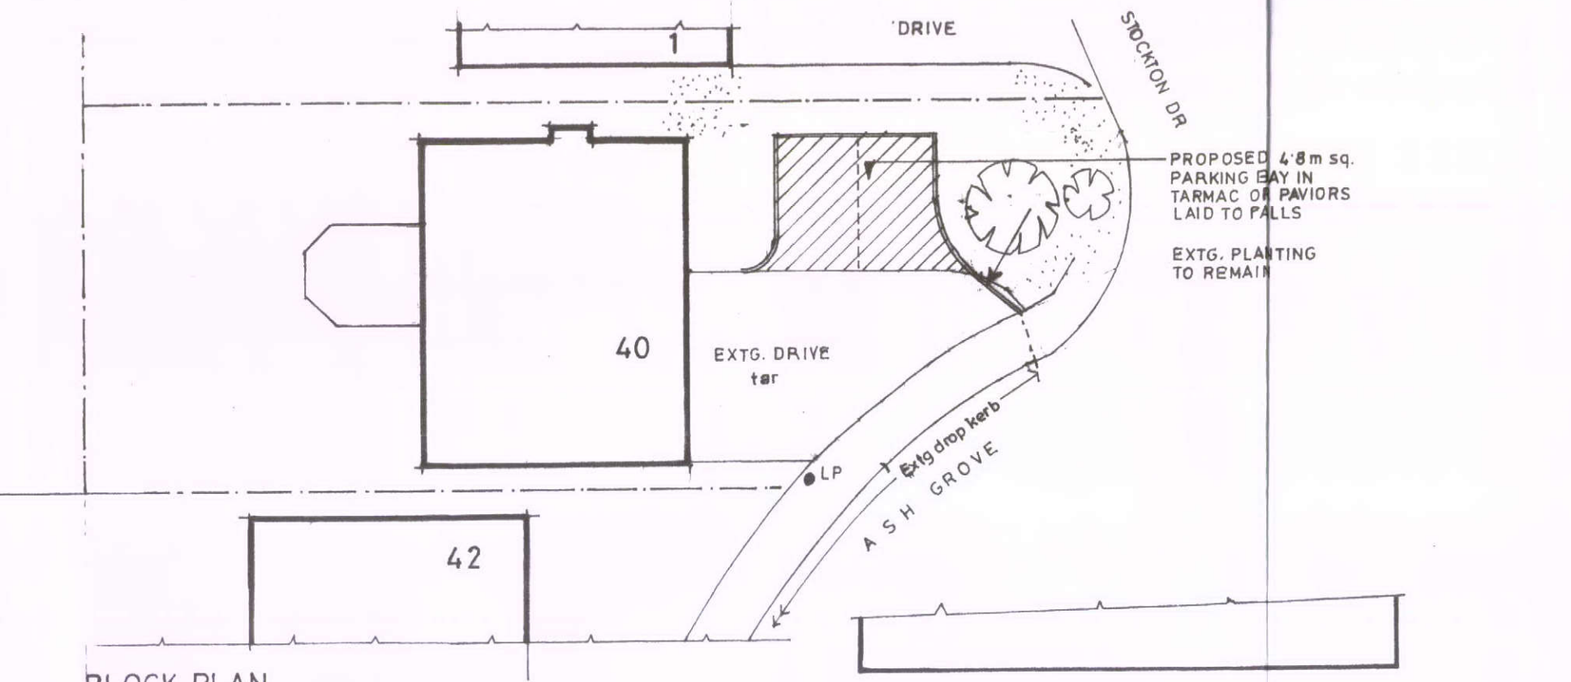

BLOCK PLAN
1:200

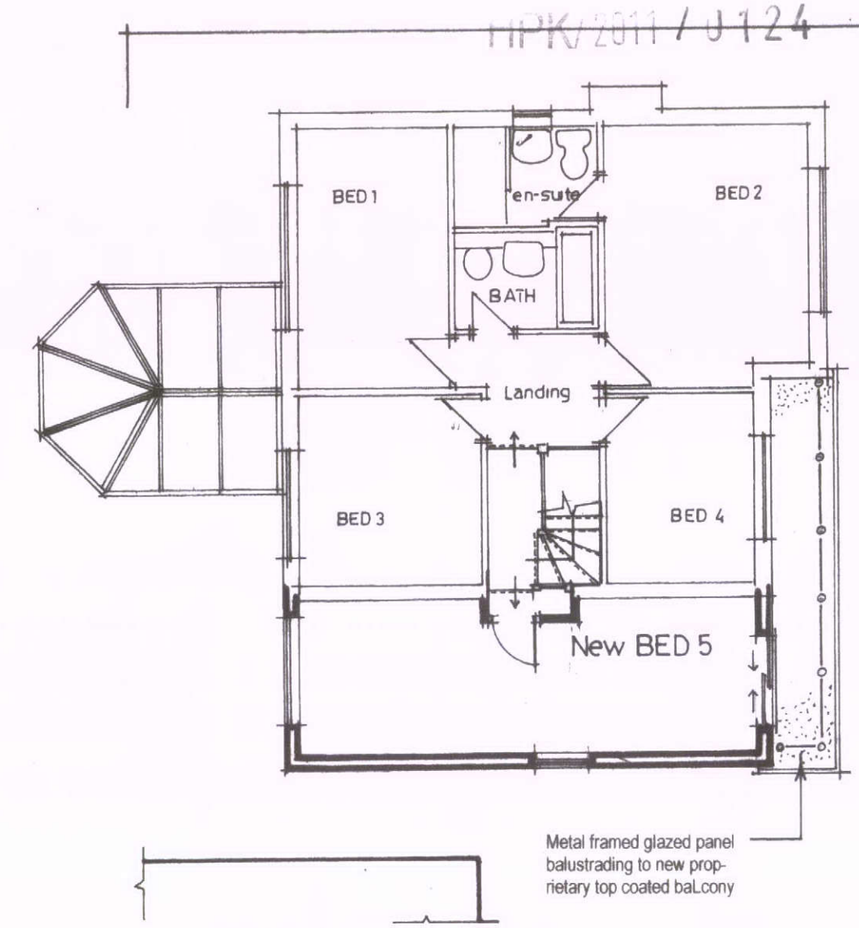

FIRST FLOOR PLAN

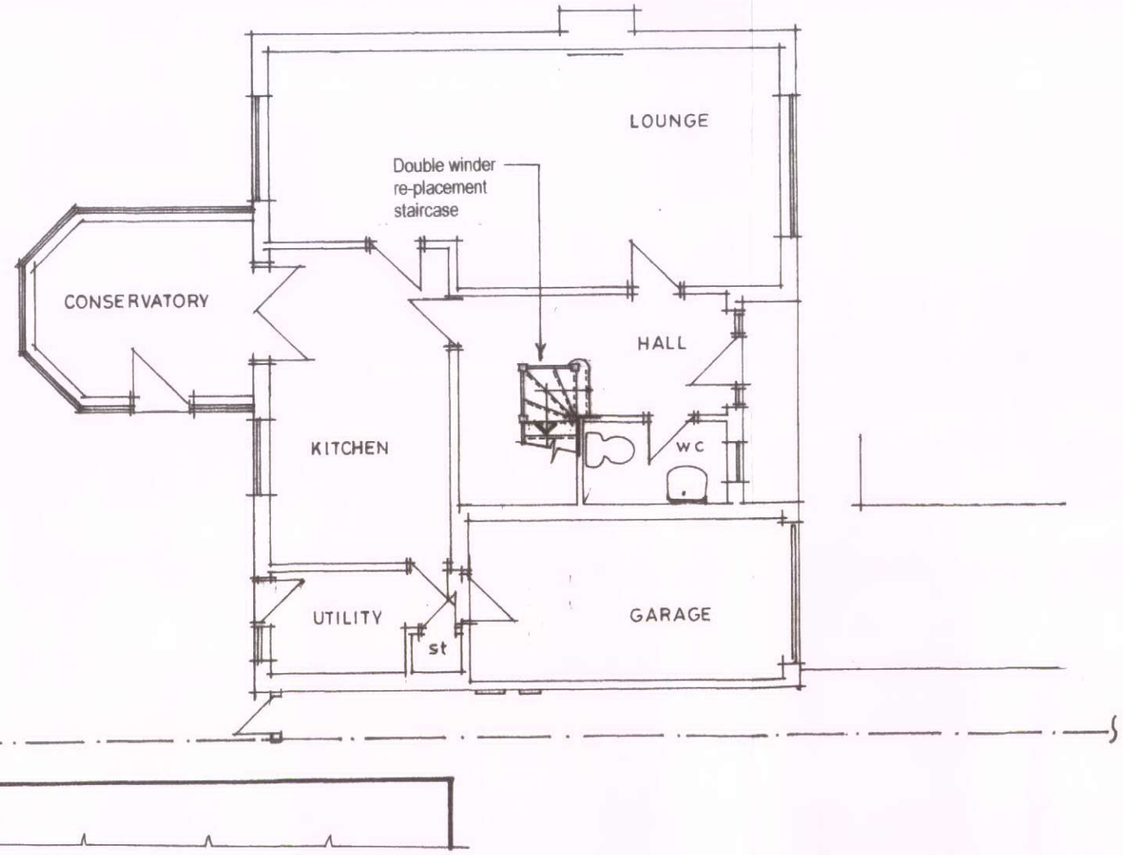

GROUND FLOOR PLAN

PROPOSED SIDE EXTENSION OVER GARAGE
40 Ash Grove. Chinley, High Peak. SK12 6BQ

REVISIONS

J.E.Fabby Design + Detail

6 LEY LANE, MARPLE BRIDGE, STOCKPORT
CHESHIRE. SK6 5DD tel:0161 427 7359

Date	Scale	Drawing No:
FEB 11	1:100	2601.3