HPK/2011/0124

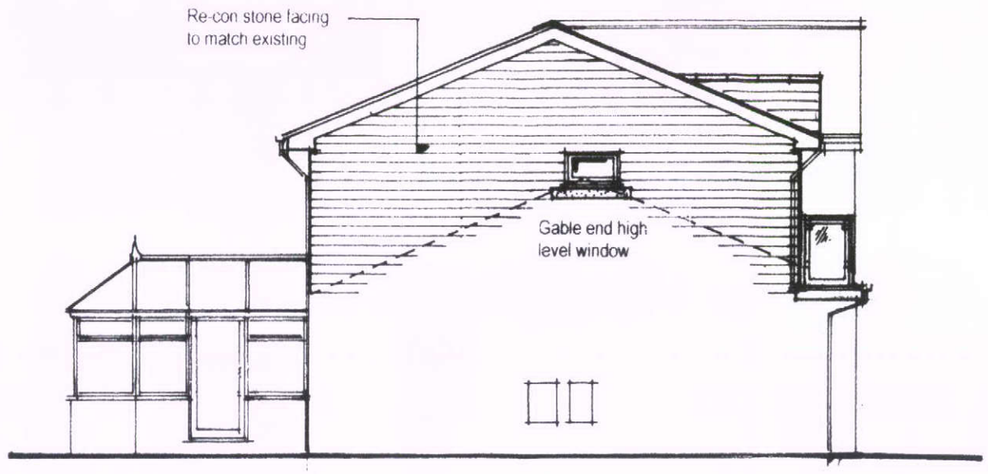

SIDE ELEVATION

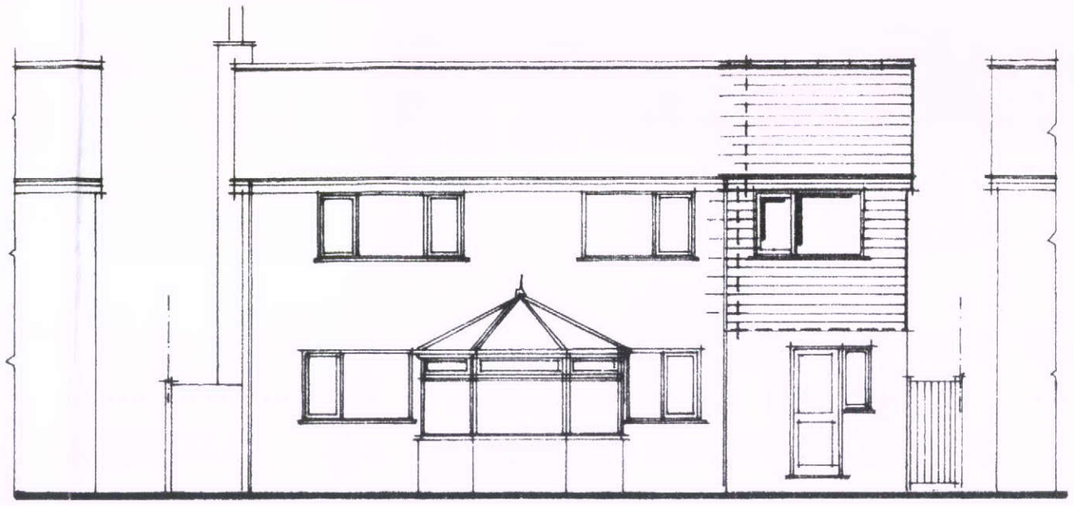

REAR ELEVATION



FRONT ELEVATION

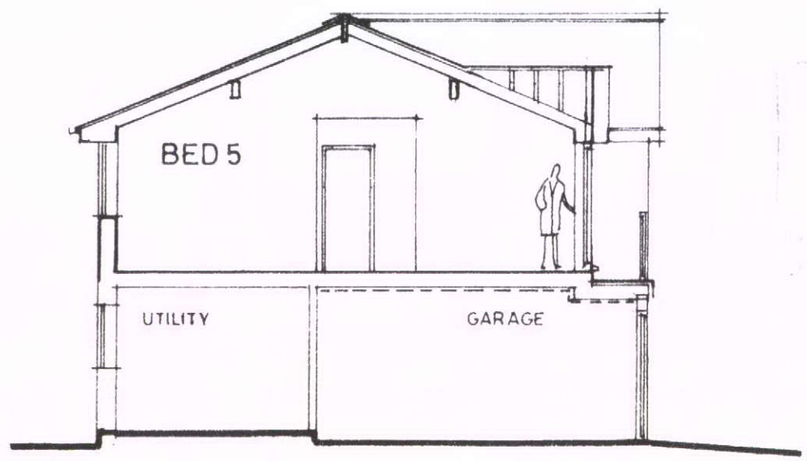

SECTION

PROPOSED SIDE EXTENSION OVER GARAGE
40 Ash Grove. Chinley. High Peak. SK12 6BQ

REVISIONS

J.E.Fabby Design + Detail

6 LEY LANE. MARPLE BRIDGE. STOCKPORT
CHESHIRE. SK6 5DD tel 0161 427 7359

Date FEB/11 Scale 1:100 Drawing No. 2601.4