KEY

CATEGORY A TREE

ROOT PROTECTION AREA

TREE PROTECTION FENCING

TREE PROTECTION FENCING NTS

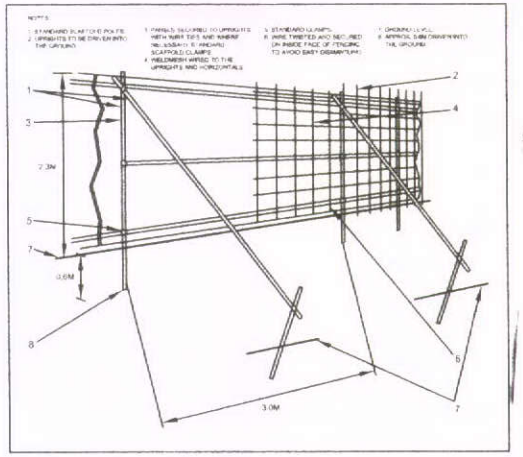

NPN 2011 / 0120

07 MAR 2011

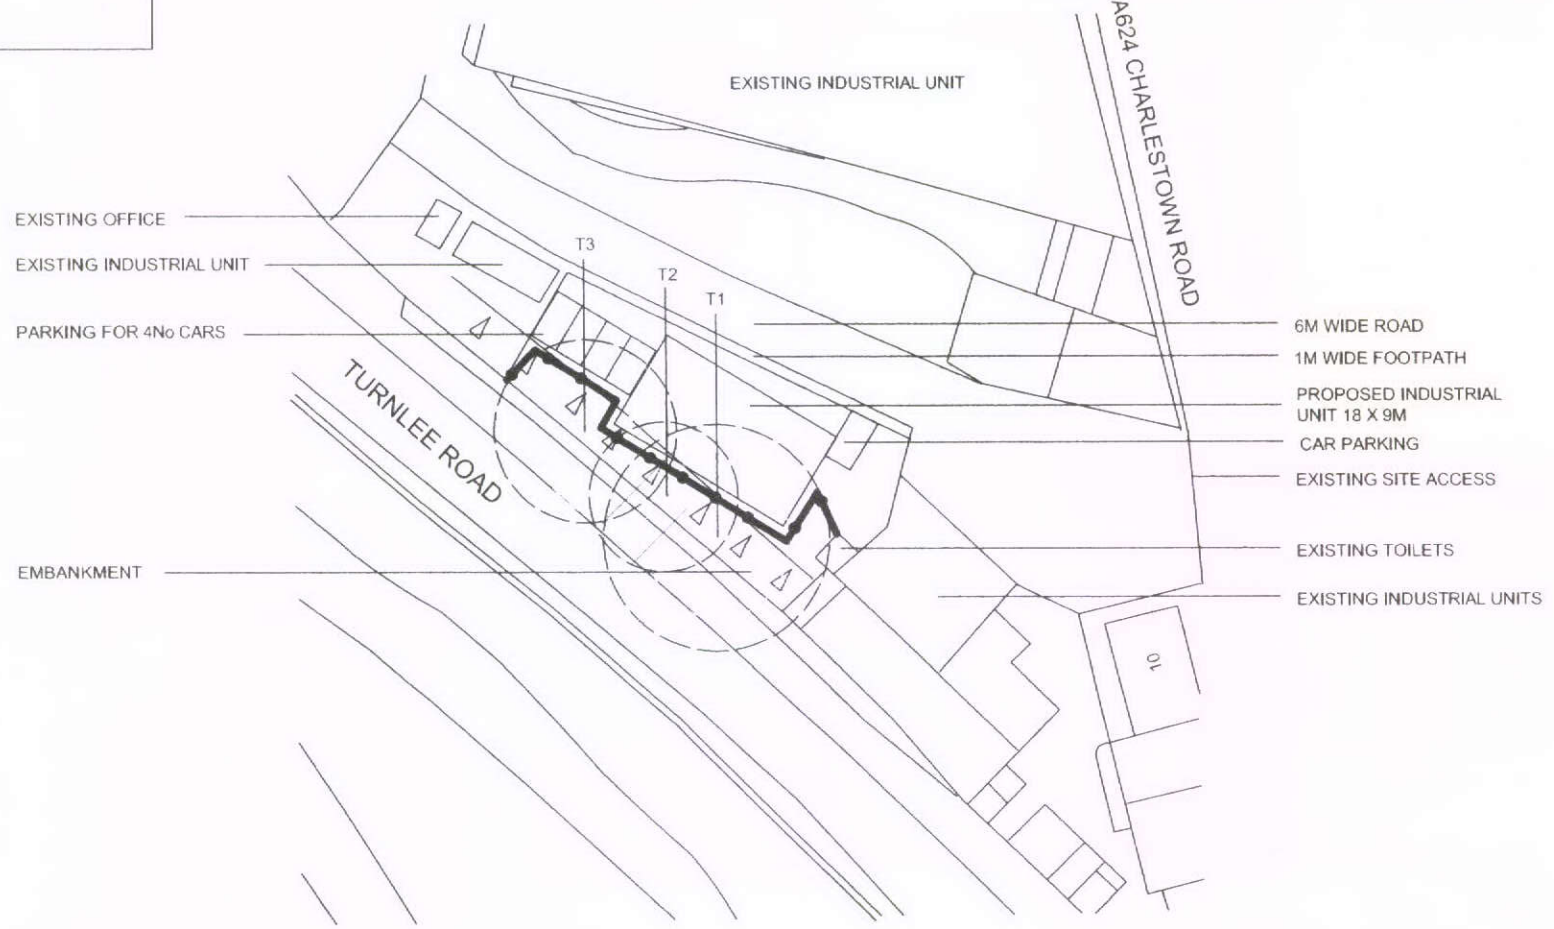

No dimension to be scaled from this drawing
© Copyright reserved

Date	Rev

Landscape Architecture
Urban Design
Environmental Planning

7-9 St Michael's Square
Ashton-under-Lyne
Lancs OL6 6LF

Tel: 0161-308 3765
Fax: 0161-343-3513
E-mail: info@trevorbridge.co.uk

Project
TURNLEE ROAD, GLOSSOP

MS M FARRER

Title
TREE SURVEY, ROOT PROTECTION AREA & TREE PROTECTION PLAN

Date	Scale(s)	Dwg no	Rev
Sep 10	1:500 @ A3	FIG 1	

Dwn	Chkd
MG	DG