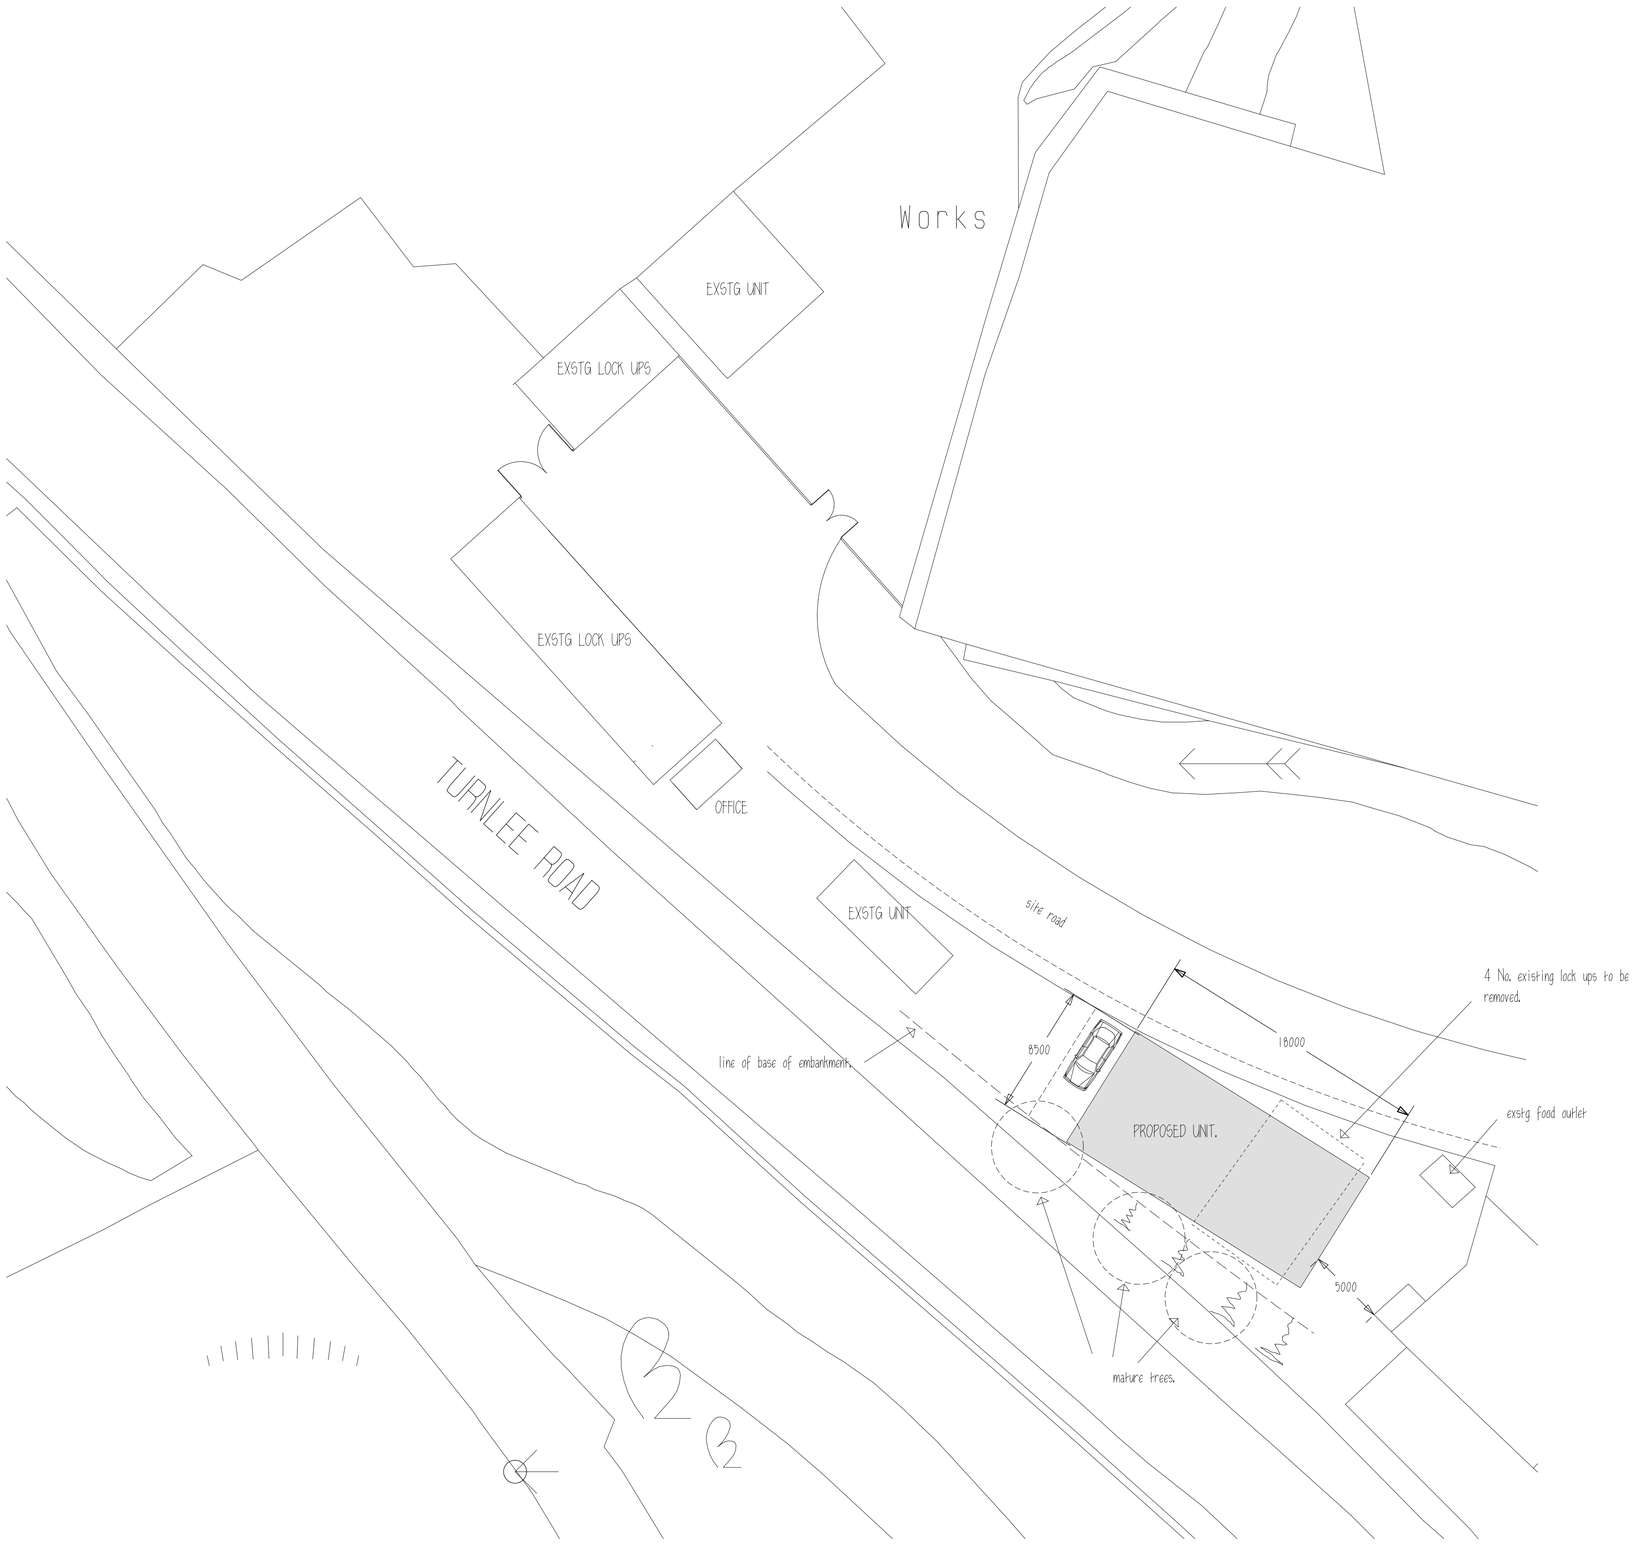

PLANMART

Client:

Marls Properties,

Charlestown Works, Glossop.

Project:

Proposed new portable industrial unit.

Title:

Site Plan.

Scale: 1:200 A1 sheet

Drawn:	Date:
M.H.	Nov. 2010.
Project no.: 2188.	Drawing no.: 2188-2.

THIS DRAWING IS NOT TO BE COPIED OR REPRODUCED
WITHOUT THE PRIOR WRITTEN CONSENT OF PLANMART LTD.

PLANMART LIMITED
53A High St. West, Glossop,
Derbyshire SK13 8AZ.
Tel: 01457 863153 E mail: planmart@btconnect.com