THIS DRAWING IS NOT TO BE COPIED OR REPRODUCED
WITHOUT THE PRIOR WRITTEN CONSENT OF PLANMART LTD.

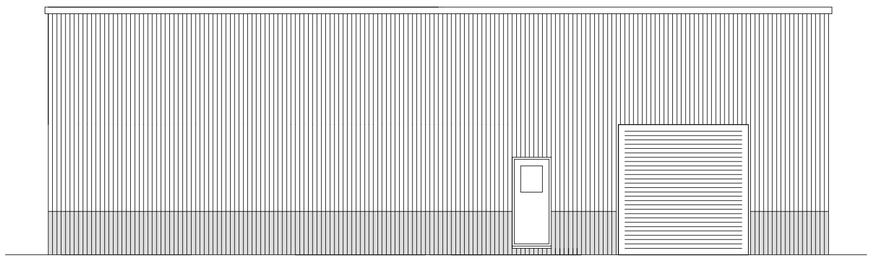

## Front Elevation.

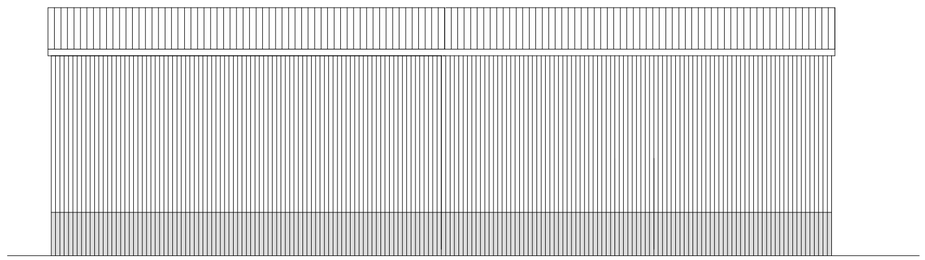

## Rear Elevation.

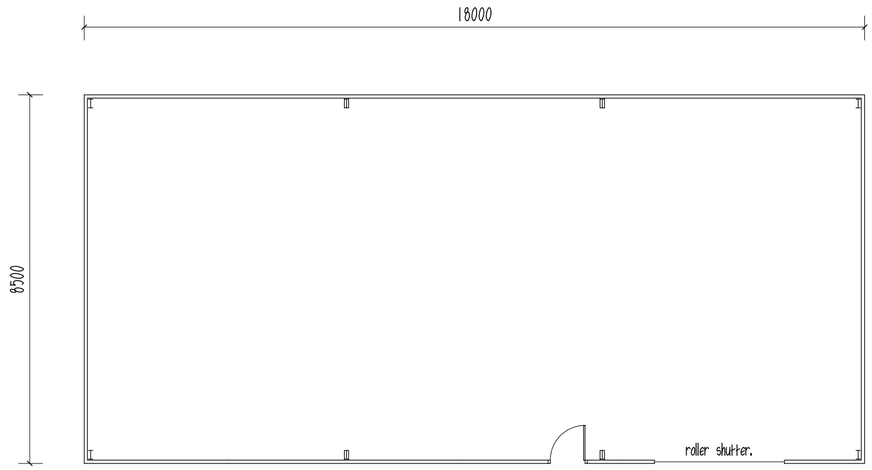


## Floor Plan.

Smooth concrete floor.

walls: goose wing grey plastic coated metal profile sheet on galvanised steel frame, with darker shade of grey sheeting ground to 1m high.

roof: merlin grey plastic coated metal profile sheet on galvanised steel frame.

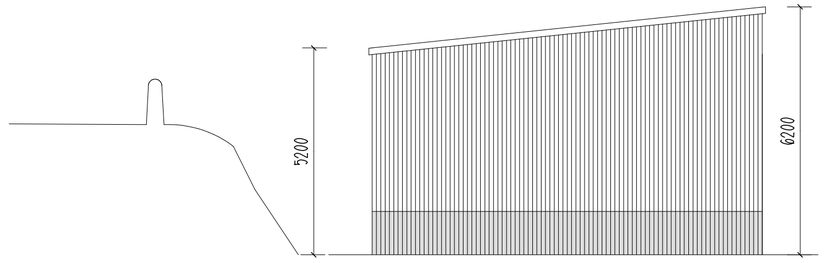


## Side Elevation.

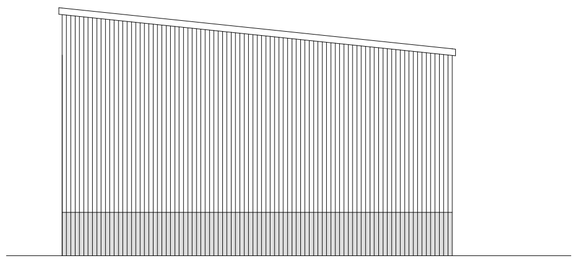

## Side Elevation.

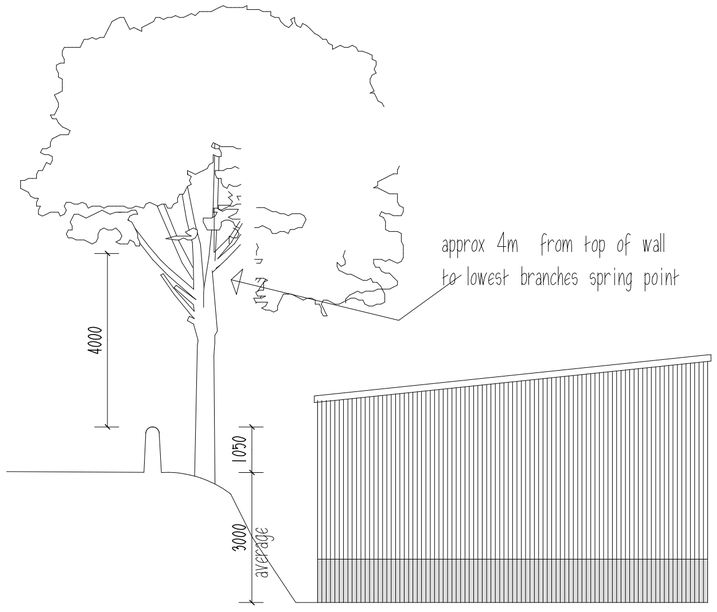


Side Elevation showing relationship of exstg trees to proposed building.

REVISIONS:
A. Unit reduced in size. 9.12.10.

PLANMART

Client:
Marls Properties,
Charlestown Works, Glossop.

Project:
Proposed new portable industrial unit.

Title:
Plans and elevations.

Scale: 1:100.

| Drawn: | Date: |
|---|---|
| M.H. | Aug. 2010. |
| Project no.: 2188. | Drawing no.: 2188-1A. |

**PLANMART LIMITED**
RIVERSIDE MILL, GEORGE STREET, GLOSSOP,
DERBYSHIRE SK13 8AY.
TEL: 01457 854527 FAX: 01457 865930.