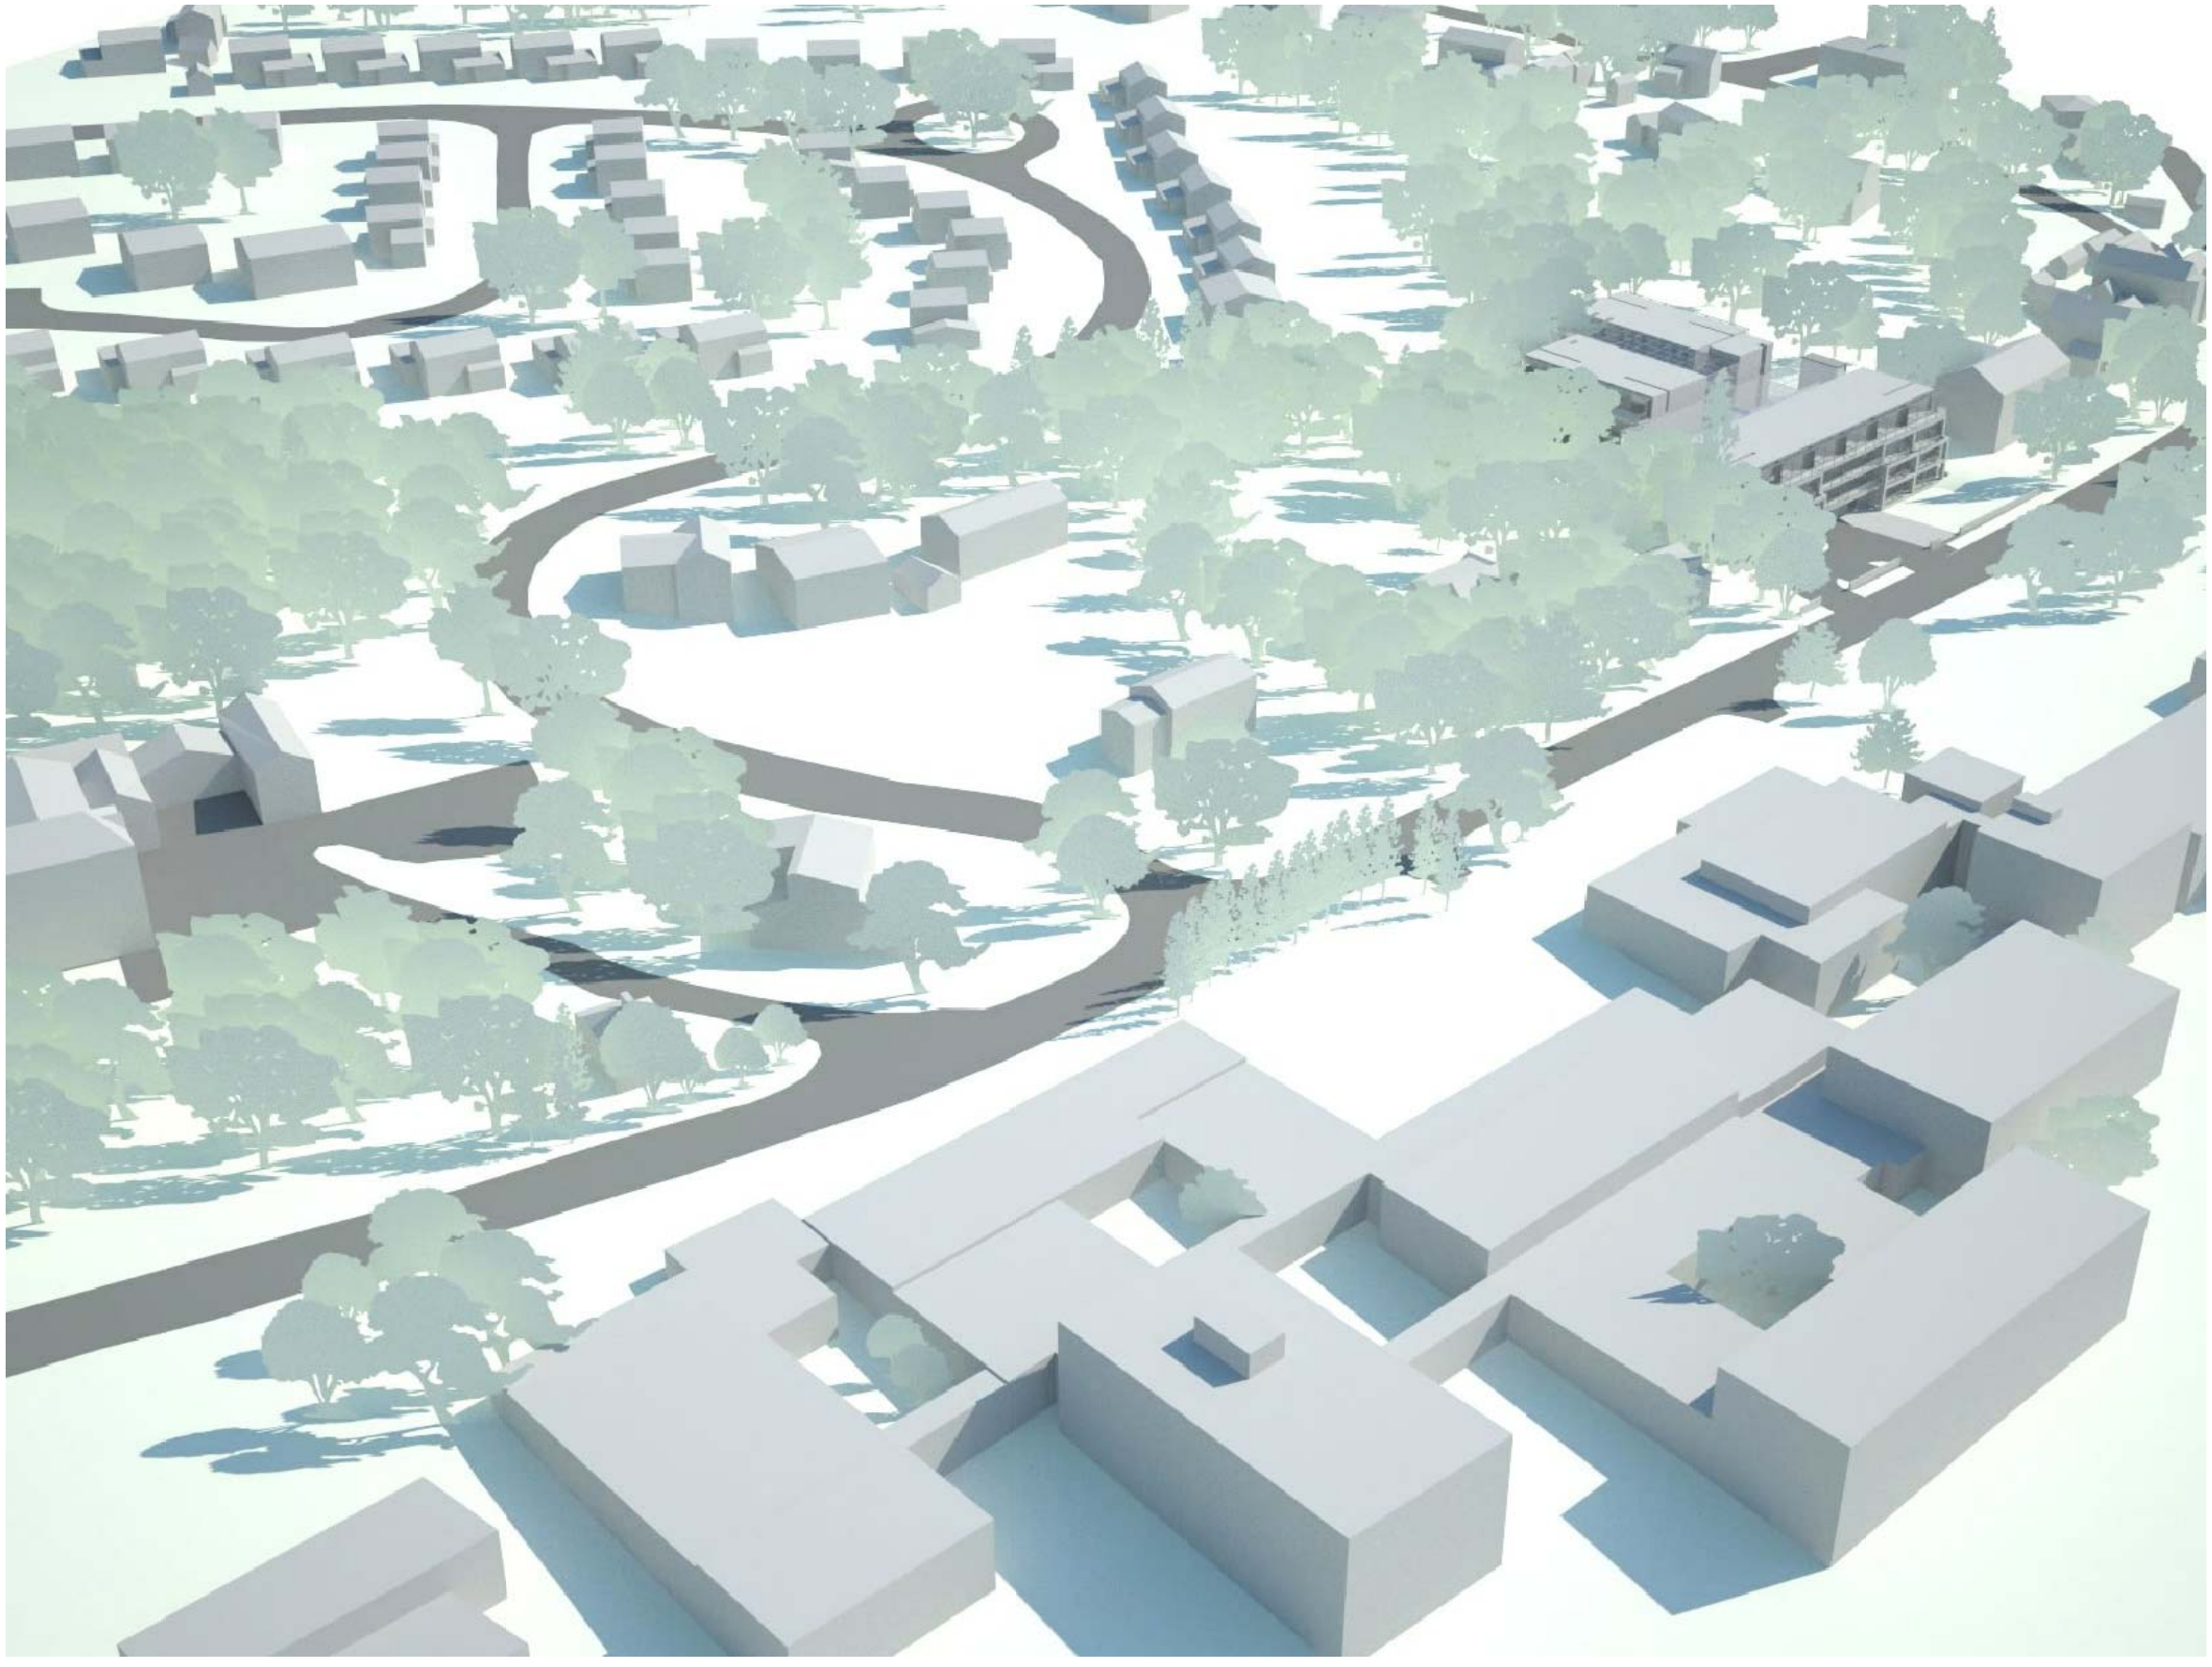

All dimensions are to be checked on site, any discrepancies are to be reported to the Architect before work commences. Do not scale from this drawing.

This drawing is to be read in conjunction with all relevant consultants and specialists drawings / documents, any discrepancies are to be reported to the Architect before the affected work commences.

All structural components shown are indicative only. Details / calculations of structural members are to be provided by the Structural Engineer.

For illustrative purposes only.

This drawing is copyright.

A	Notes added	04.03.2011

Drawings for illustrative purposes only as part of Outline Planning Application with All Matters Reserved

AUSTIN ASSOCIATES

ARCHITECTS

453 CHESTER ROAD OLD TRAFFORD MANCHESTER M16 9HA
TEL: 0161 872 0166 FAX: 0161 872 0170 E-MAIL: mail@austin-associates.co.uk

Project: Senior Living 50 +, Talbot Road

Client: Mr. & Mrs. Austin

Drawing: 3D Site Aerial

Scale: None @ A3

Date: August 2010

Number: 2318 - 141

Revision: A