PK/2011/0126

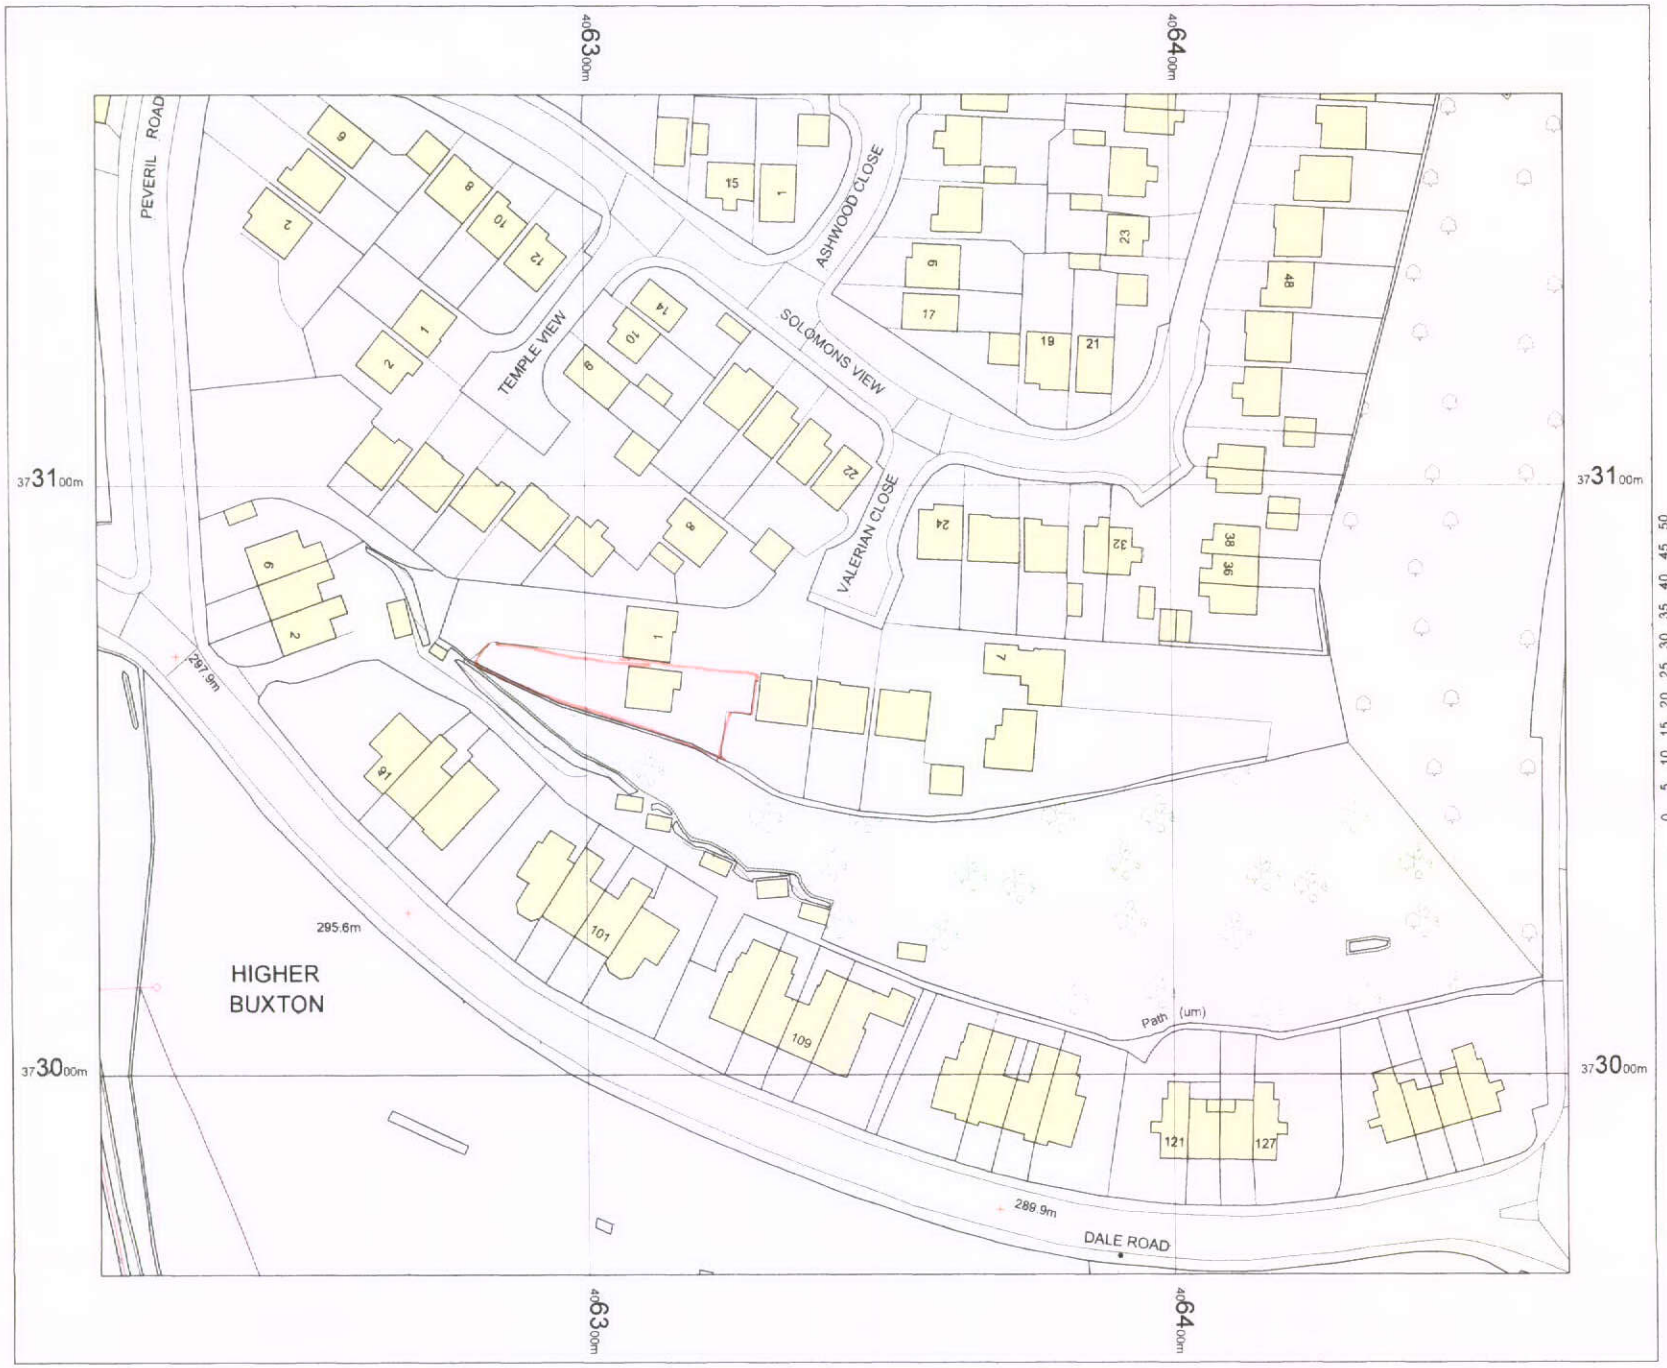

OS Mastermap
07 March 2011, ID: CM-00062447
www.centremapslive.co.uk

1:1250 scale print at A4, Centre:
406342 E, 373066 N

©Crown Copyright. Licence no. 10001998

Mapping sourced from Ordnance Survey

CENTREMAPSlive
www.centremapslive.co.uk