HPK/2011/0125

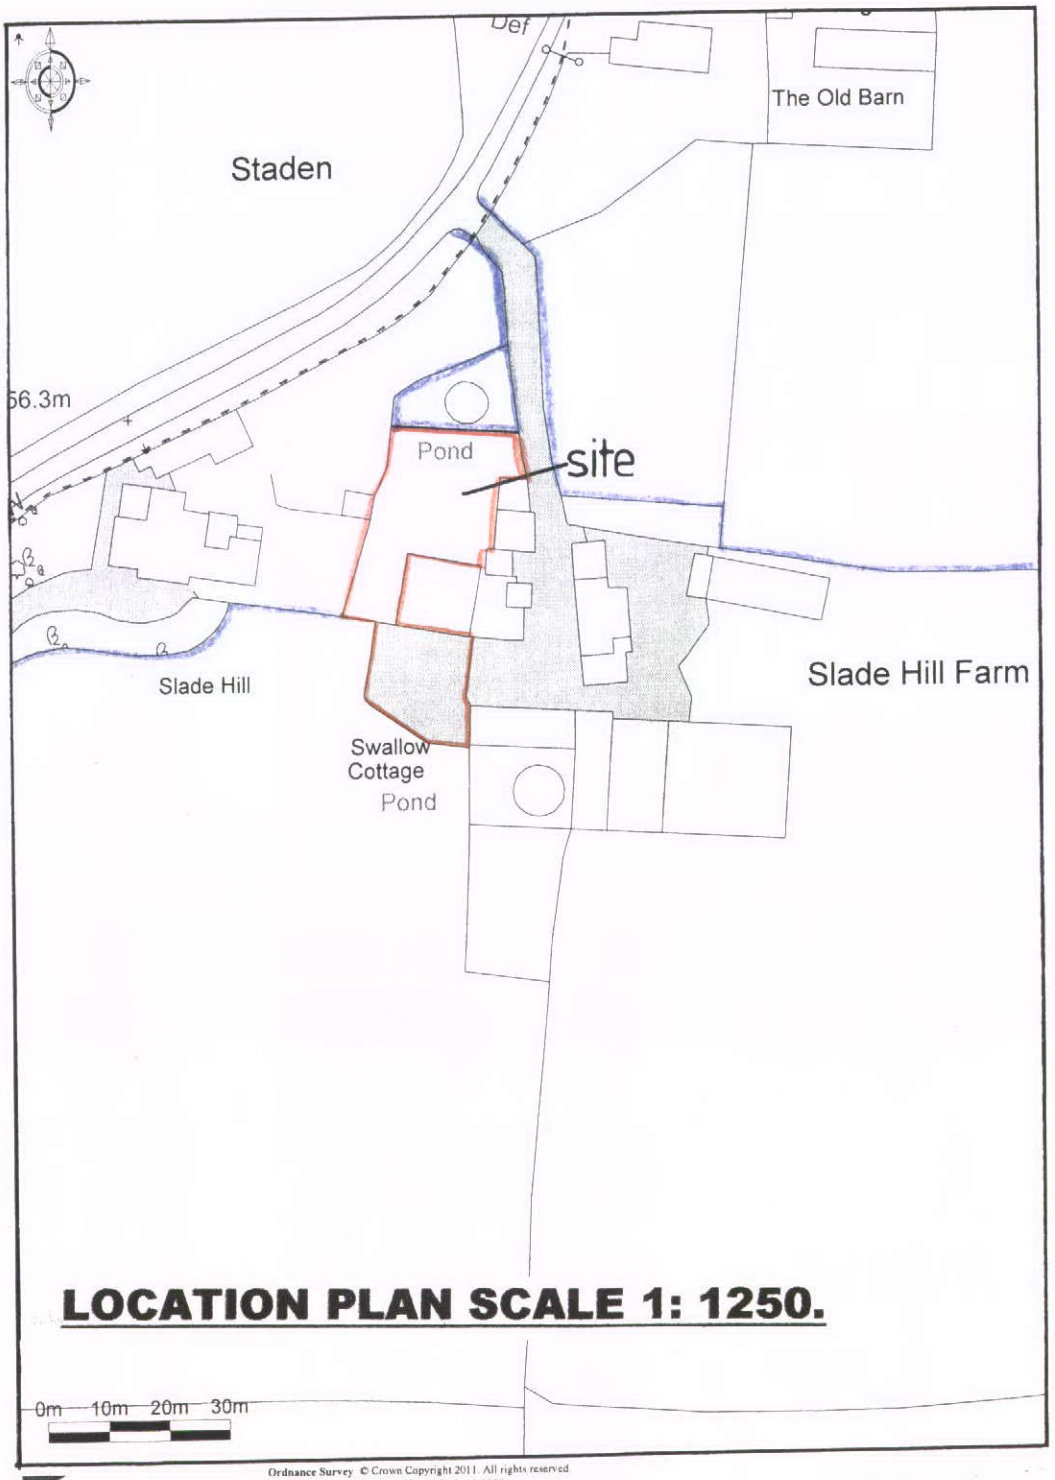

LOCATION PLAN SCALE 1: 1250.

Ordnance Survey © Crown Copyright 2011. All rights reserved.
Licence number 100020449. Plotted Scale - 1:1250
Promap®