PK/2011/1125

SITE PLAN SCALE 1: 500.

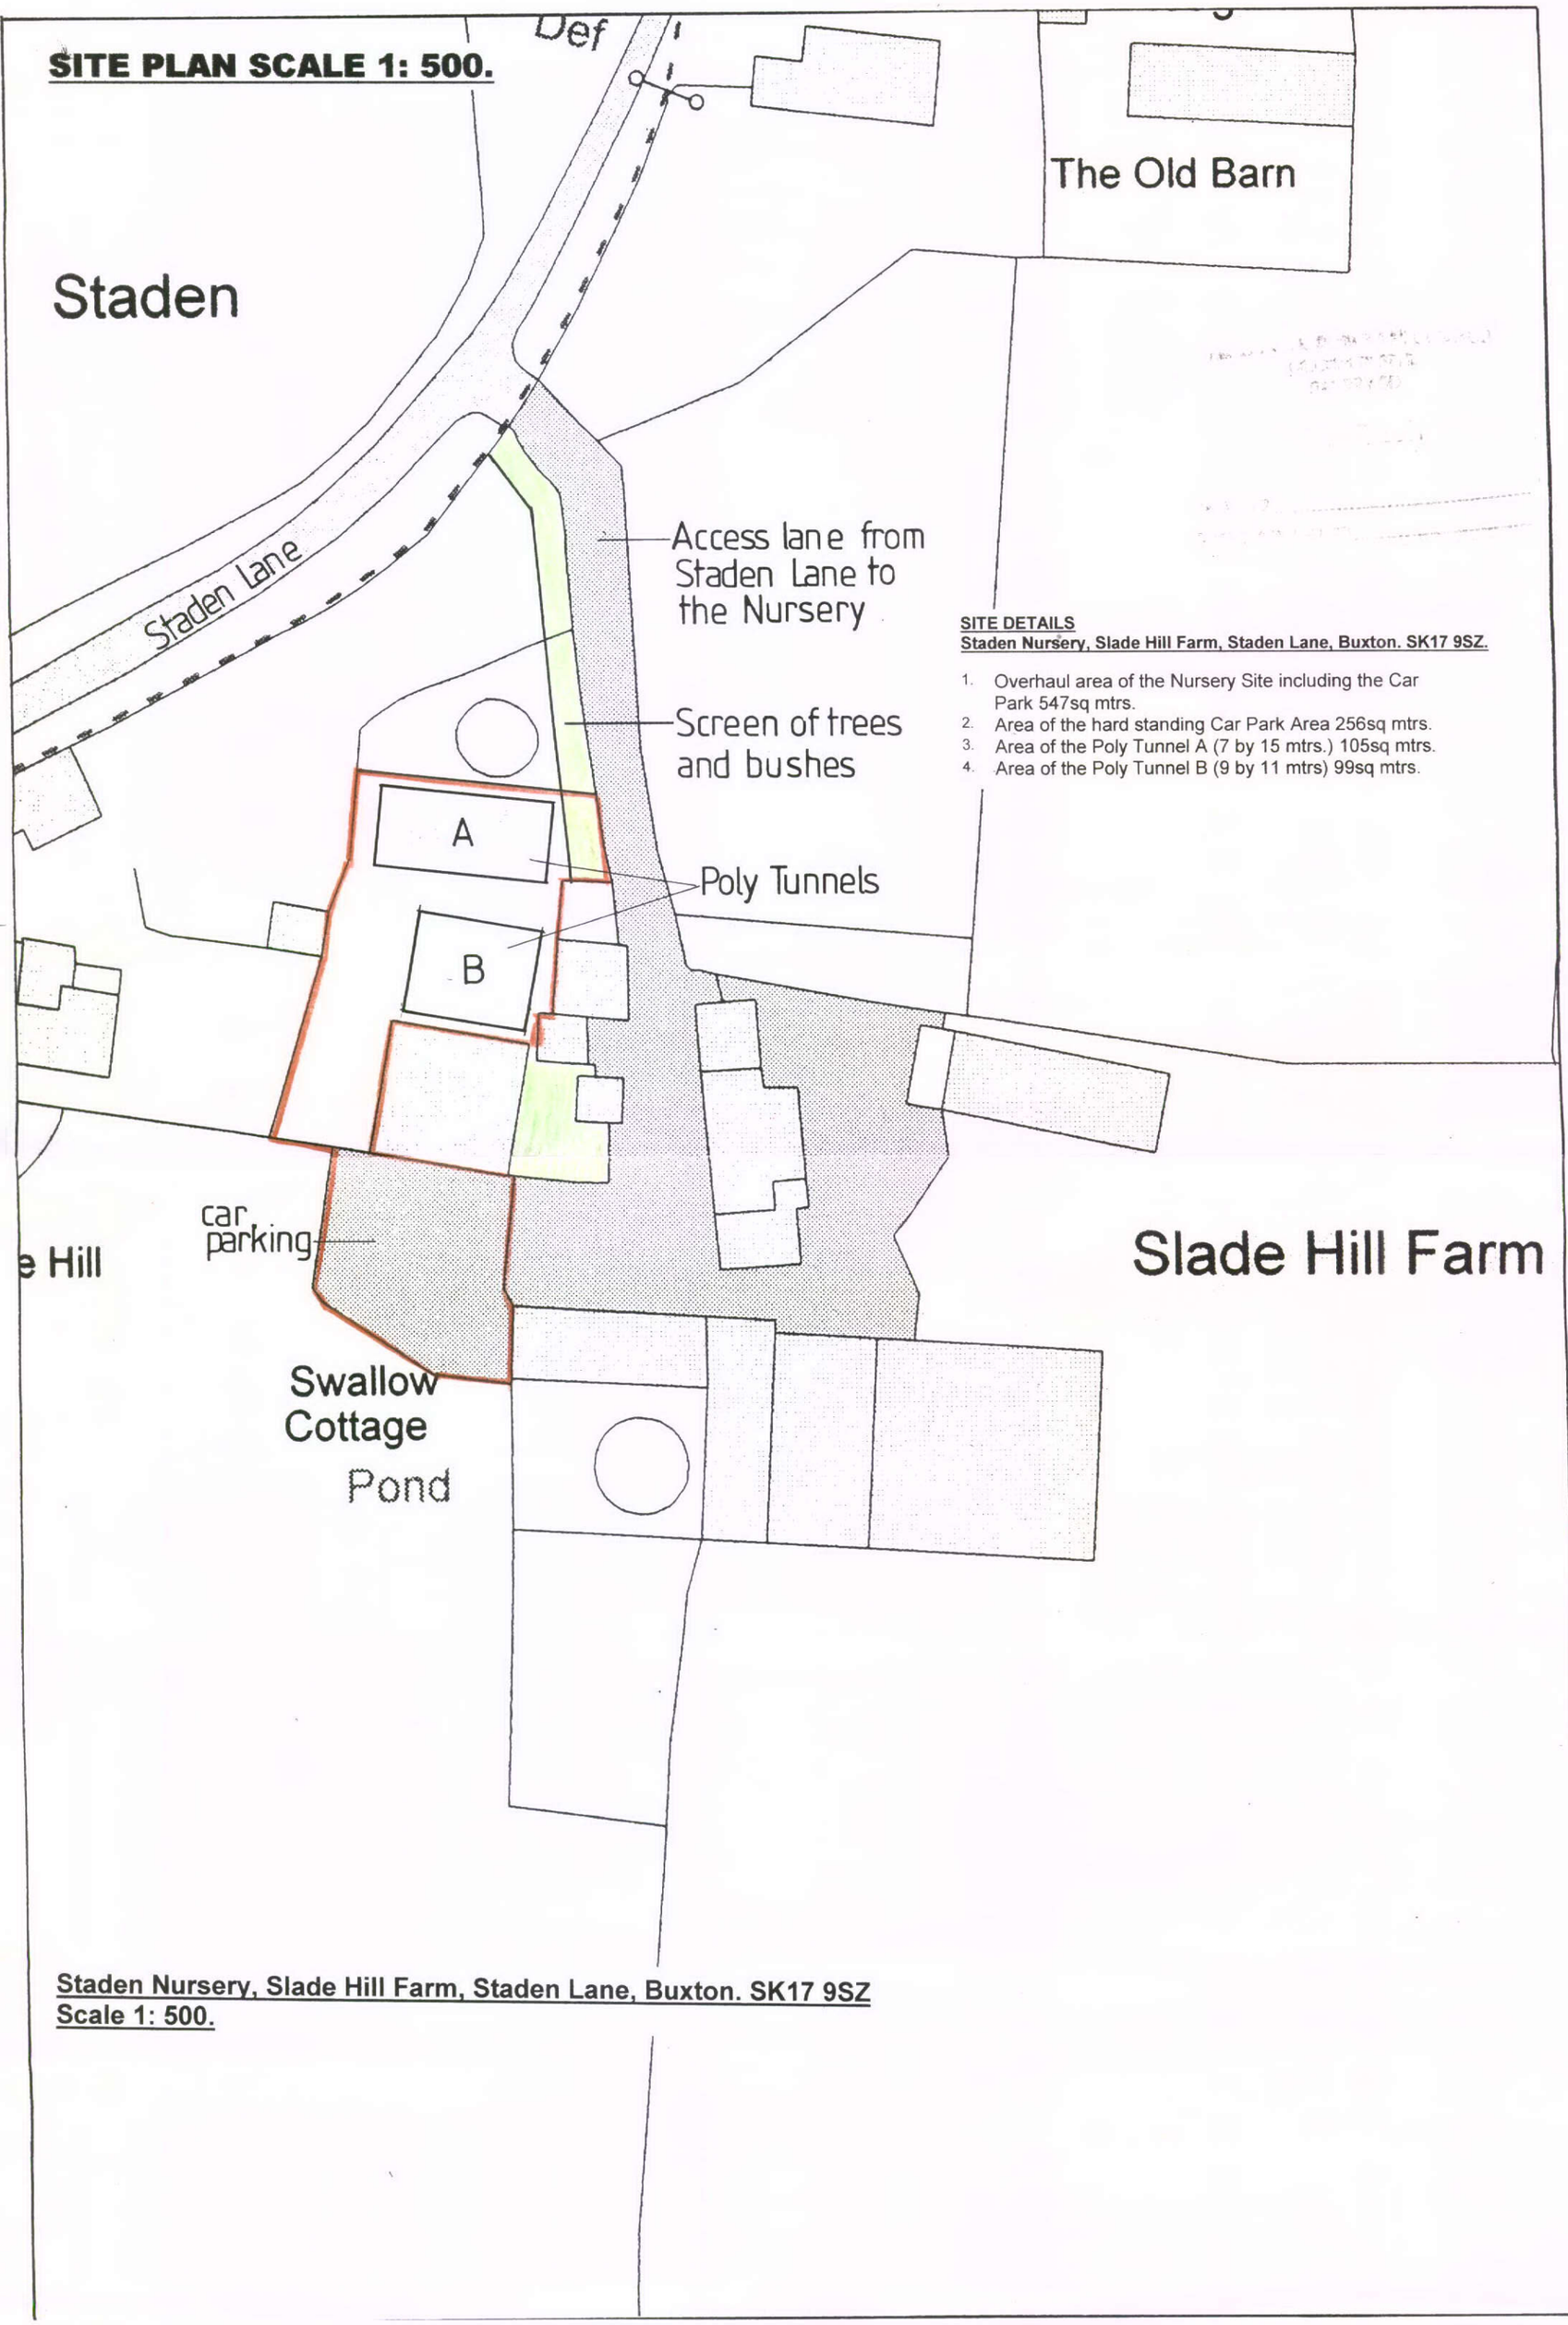

SITE DETAILS
Staden Nursery, Slade Hill Farm, Staden Lane, Buxton. SK17 9SZ.

1. Overhaul area of the Nursery Site including the Car Park 547sq mtrs.
2. Area of the hard standing Car Park Area 256sq mtrs.
3. Area of the Poly Tunnel A (7 by 15 mtrs.) 105sq mtrs.
4. Area of the Poly Tunnel B (9 by 11 mtrs) 99sq mtrs.

Staden Nursery, Slade Hill Farm, Staden Lane, Buxton. SK17 9SZ
Scale 1: 500.