27 HARDWICK SQUARE SOUTH
BASEMENT

HPK/2011/0108

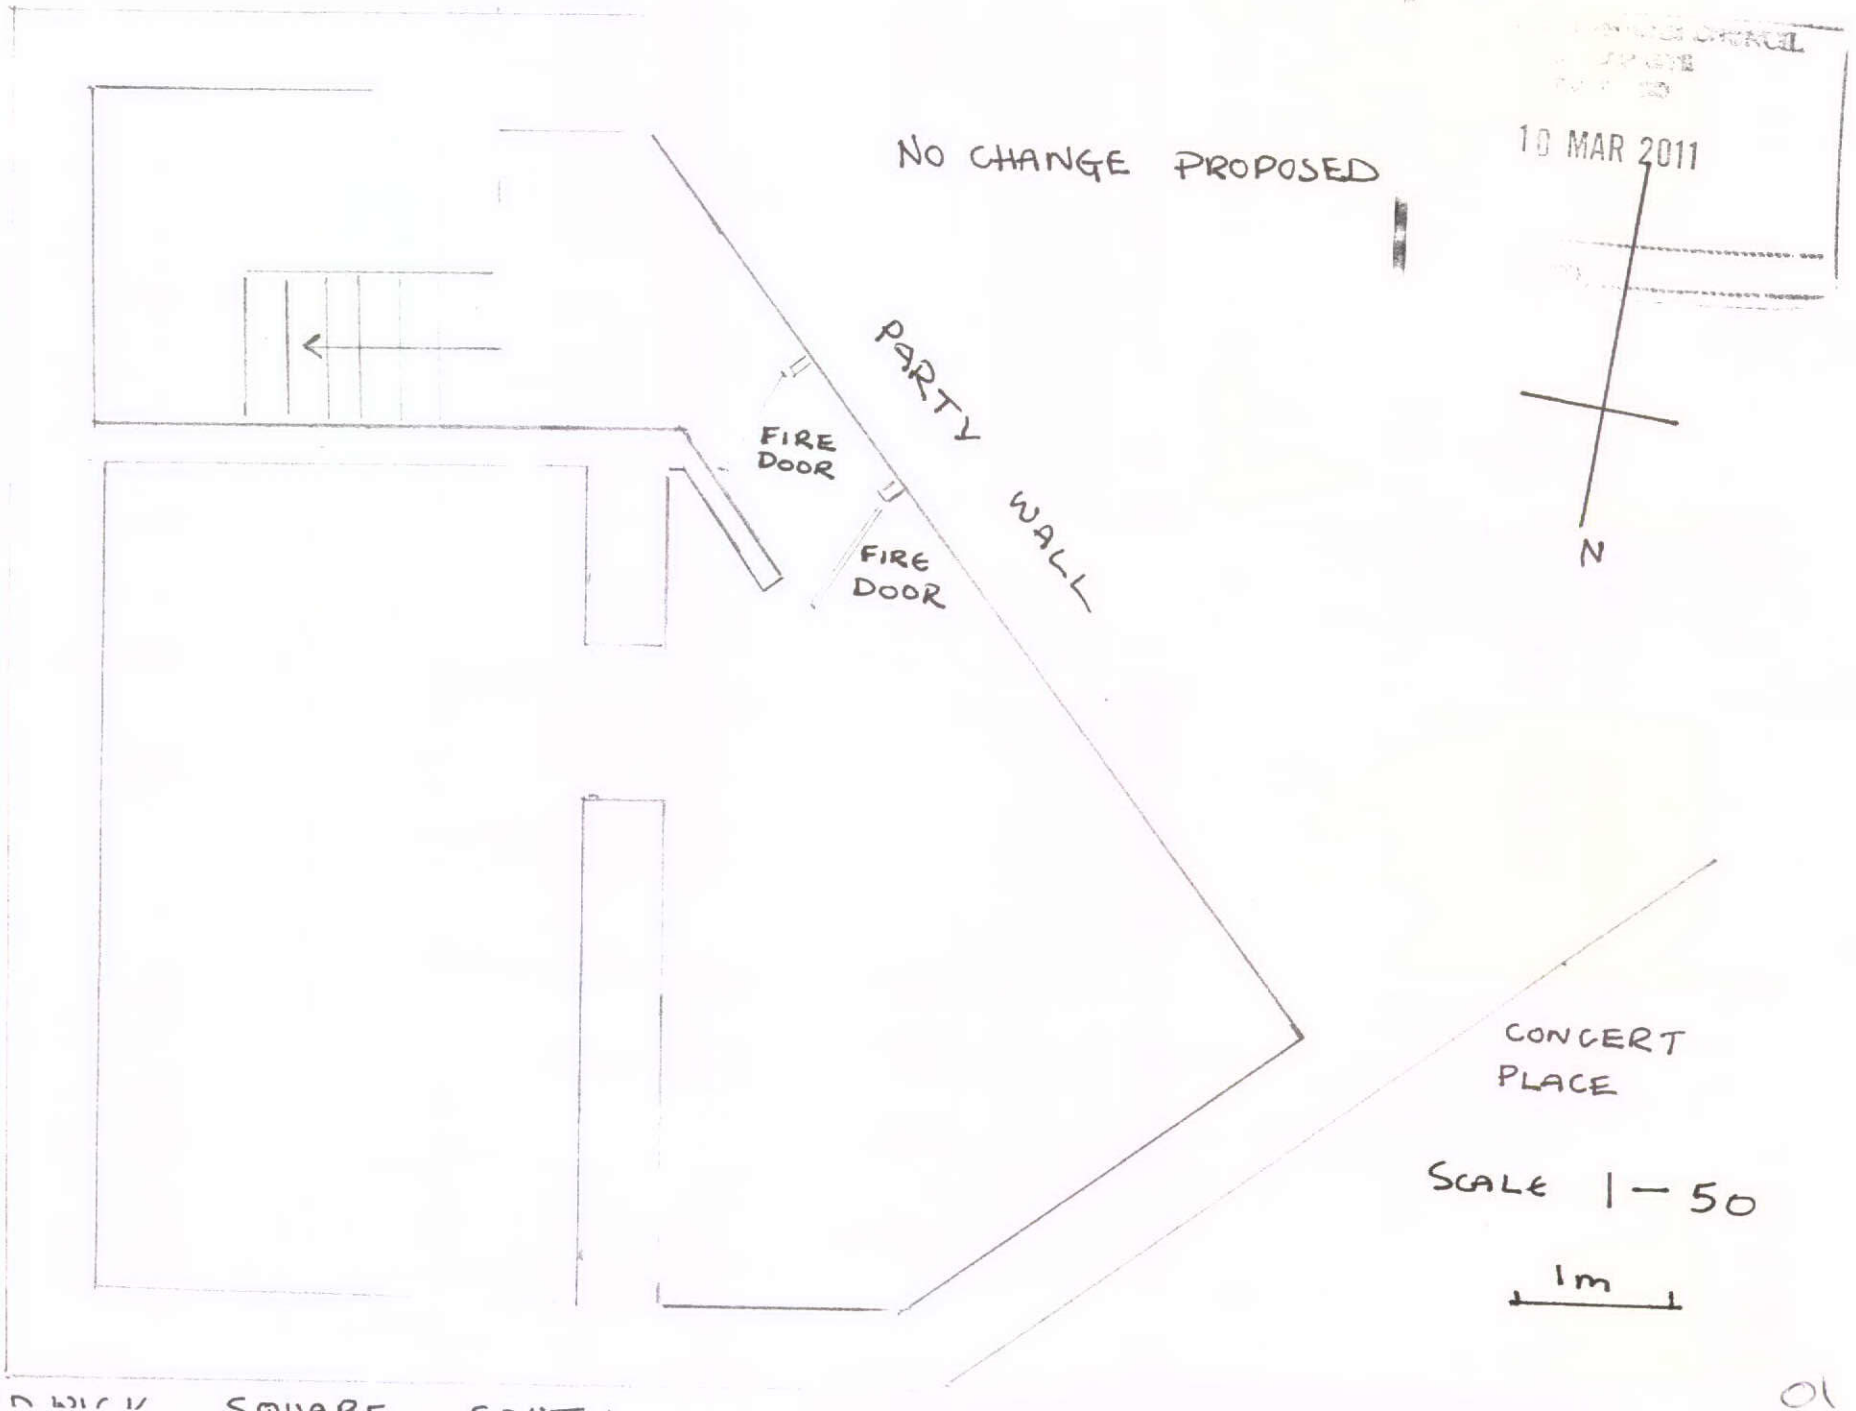

10 MAR 2011

27 HARDWICK SQUARE SOUTH

HPK/2011/0108

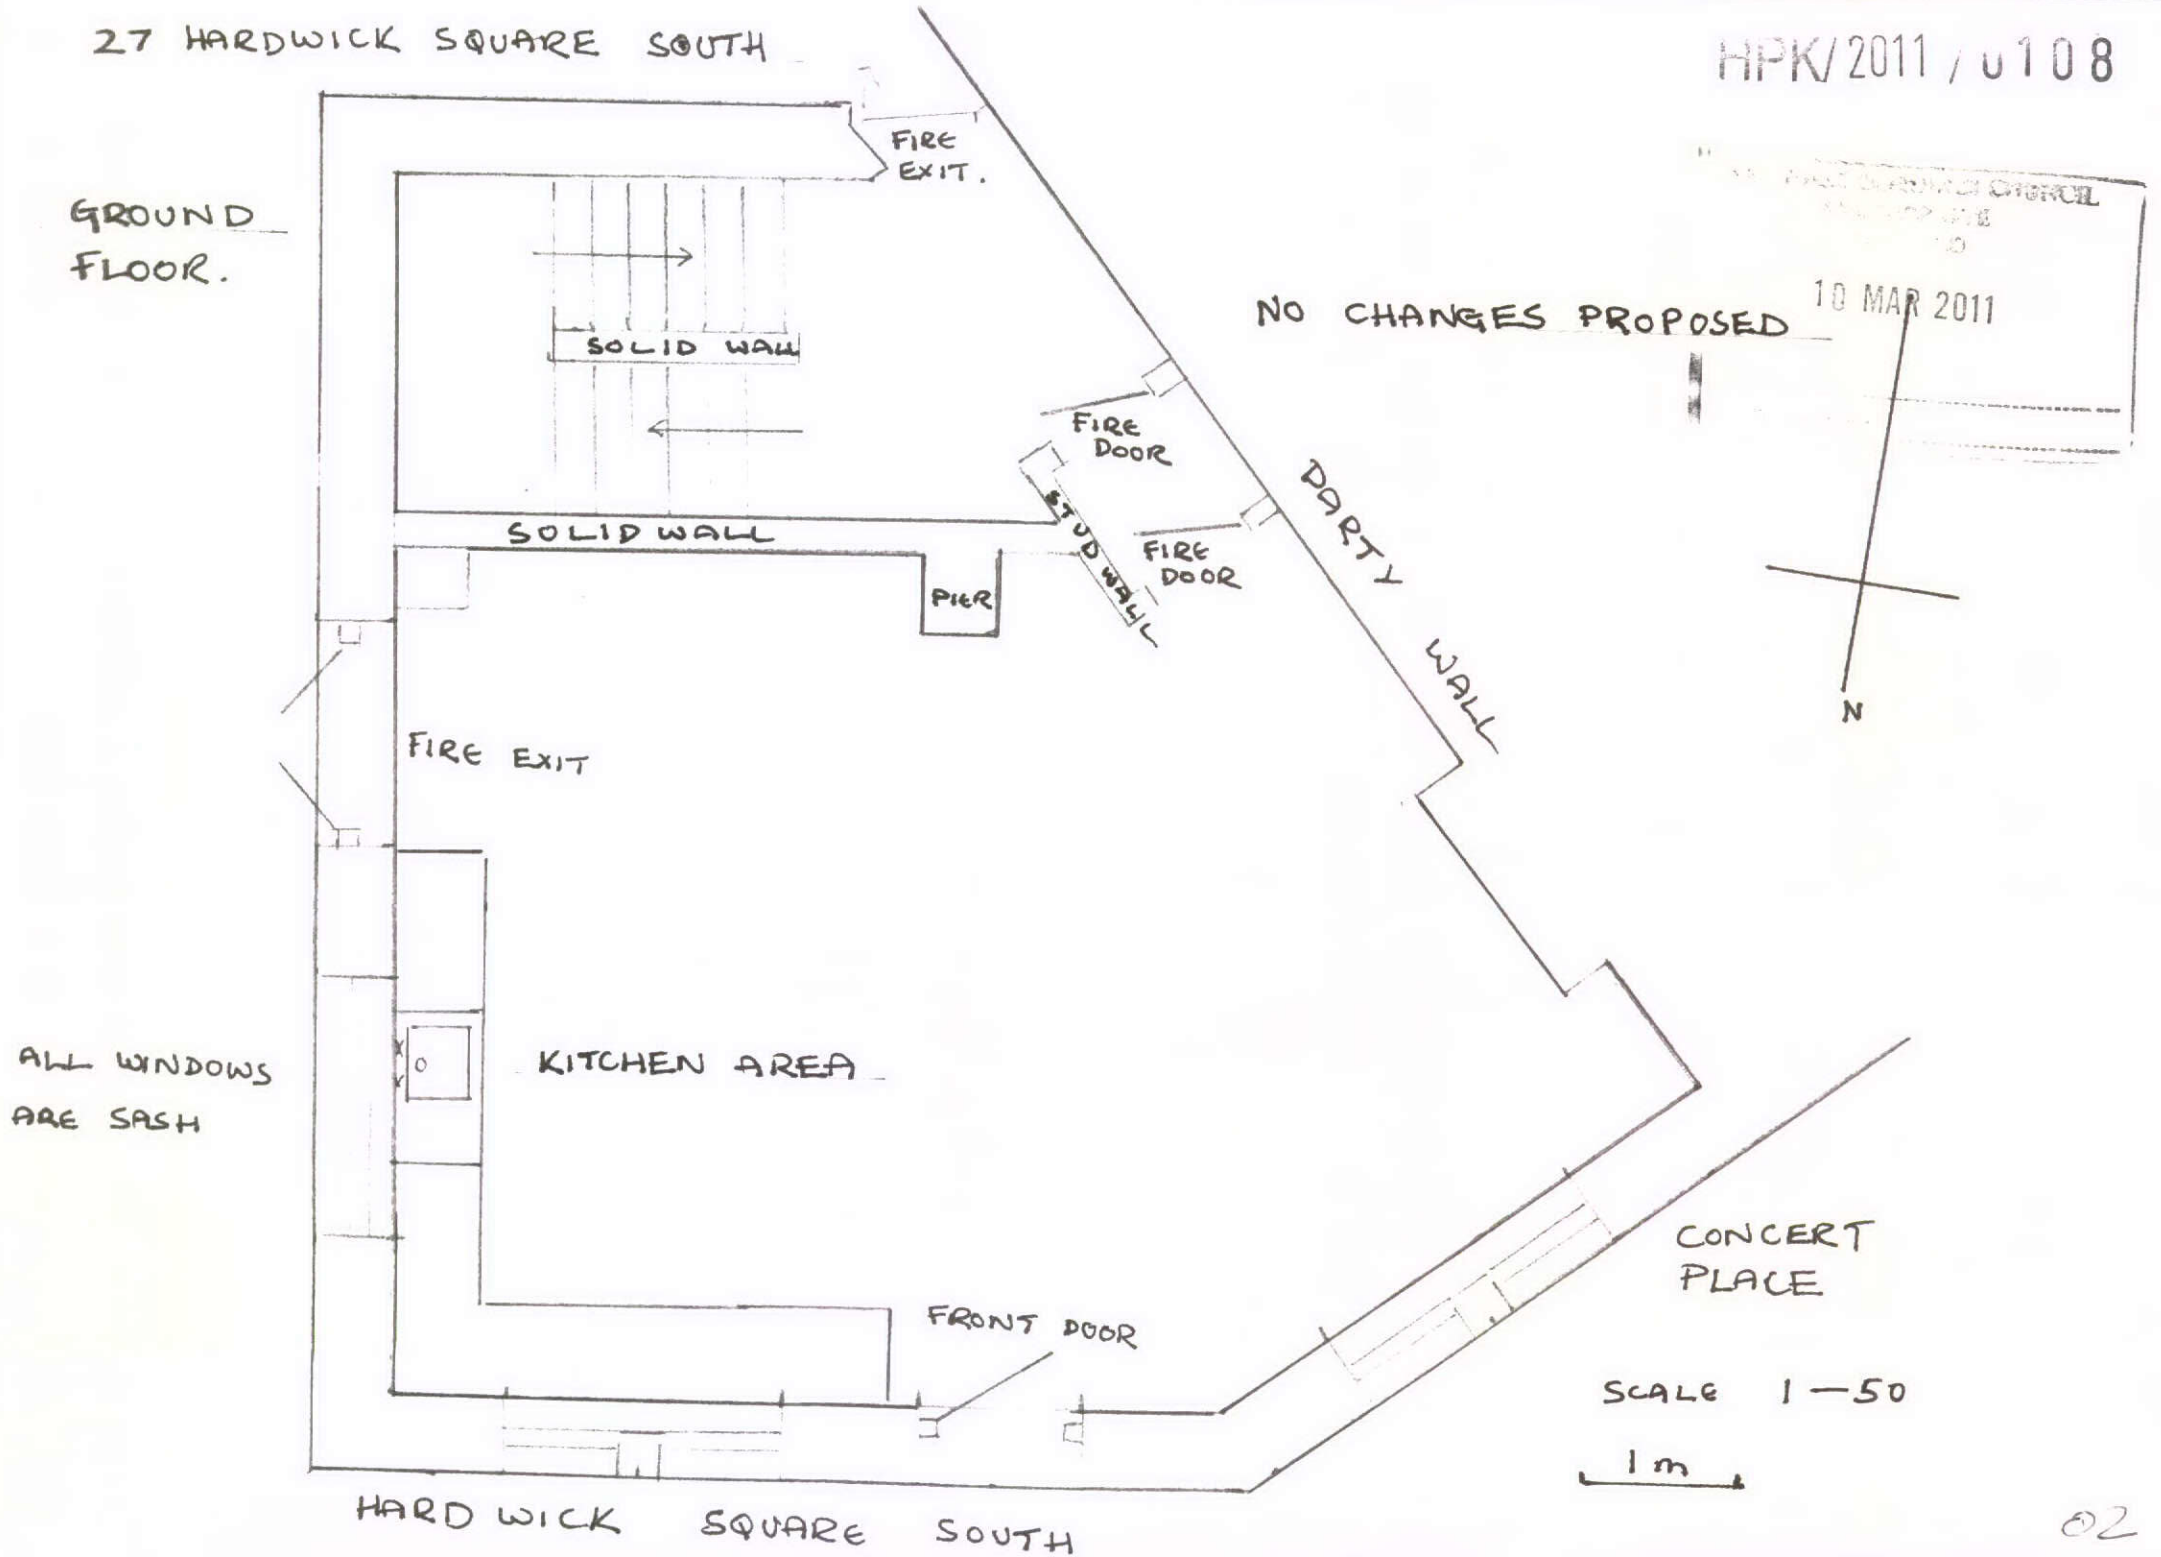

02

HPK/2011/0108

BEFORE CHANGES

27 HARDWICK SQUARE SOUTH

FIRST FLOOR.

SOLID WALL

SOLID WALL

SERVICES DUCT

STUD WALL

FIRE DOOR

FIRE DOOR

PARTY WALL

SERVICES DUCT

REMOVE PART OF EXISTING STUD WALL

10 MAR 2011

N

ALL WINDOWS SASH.

CONCERT PLACE

HARDWICK SQARE SOUTH

SCALE 1—50

1m

03

HPK/2011/0108

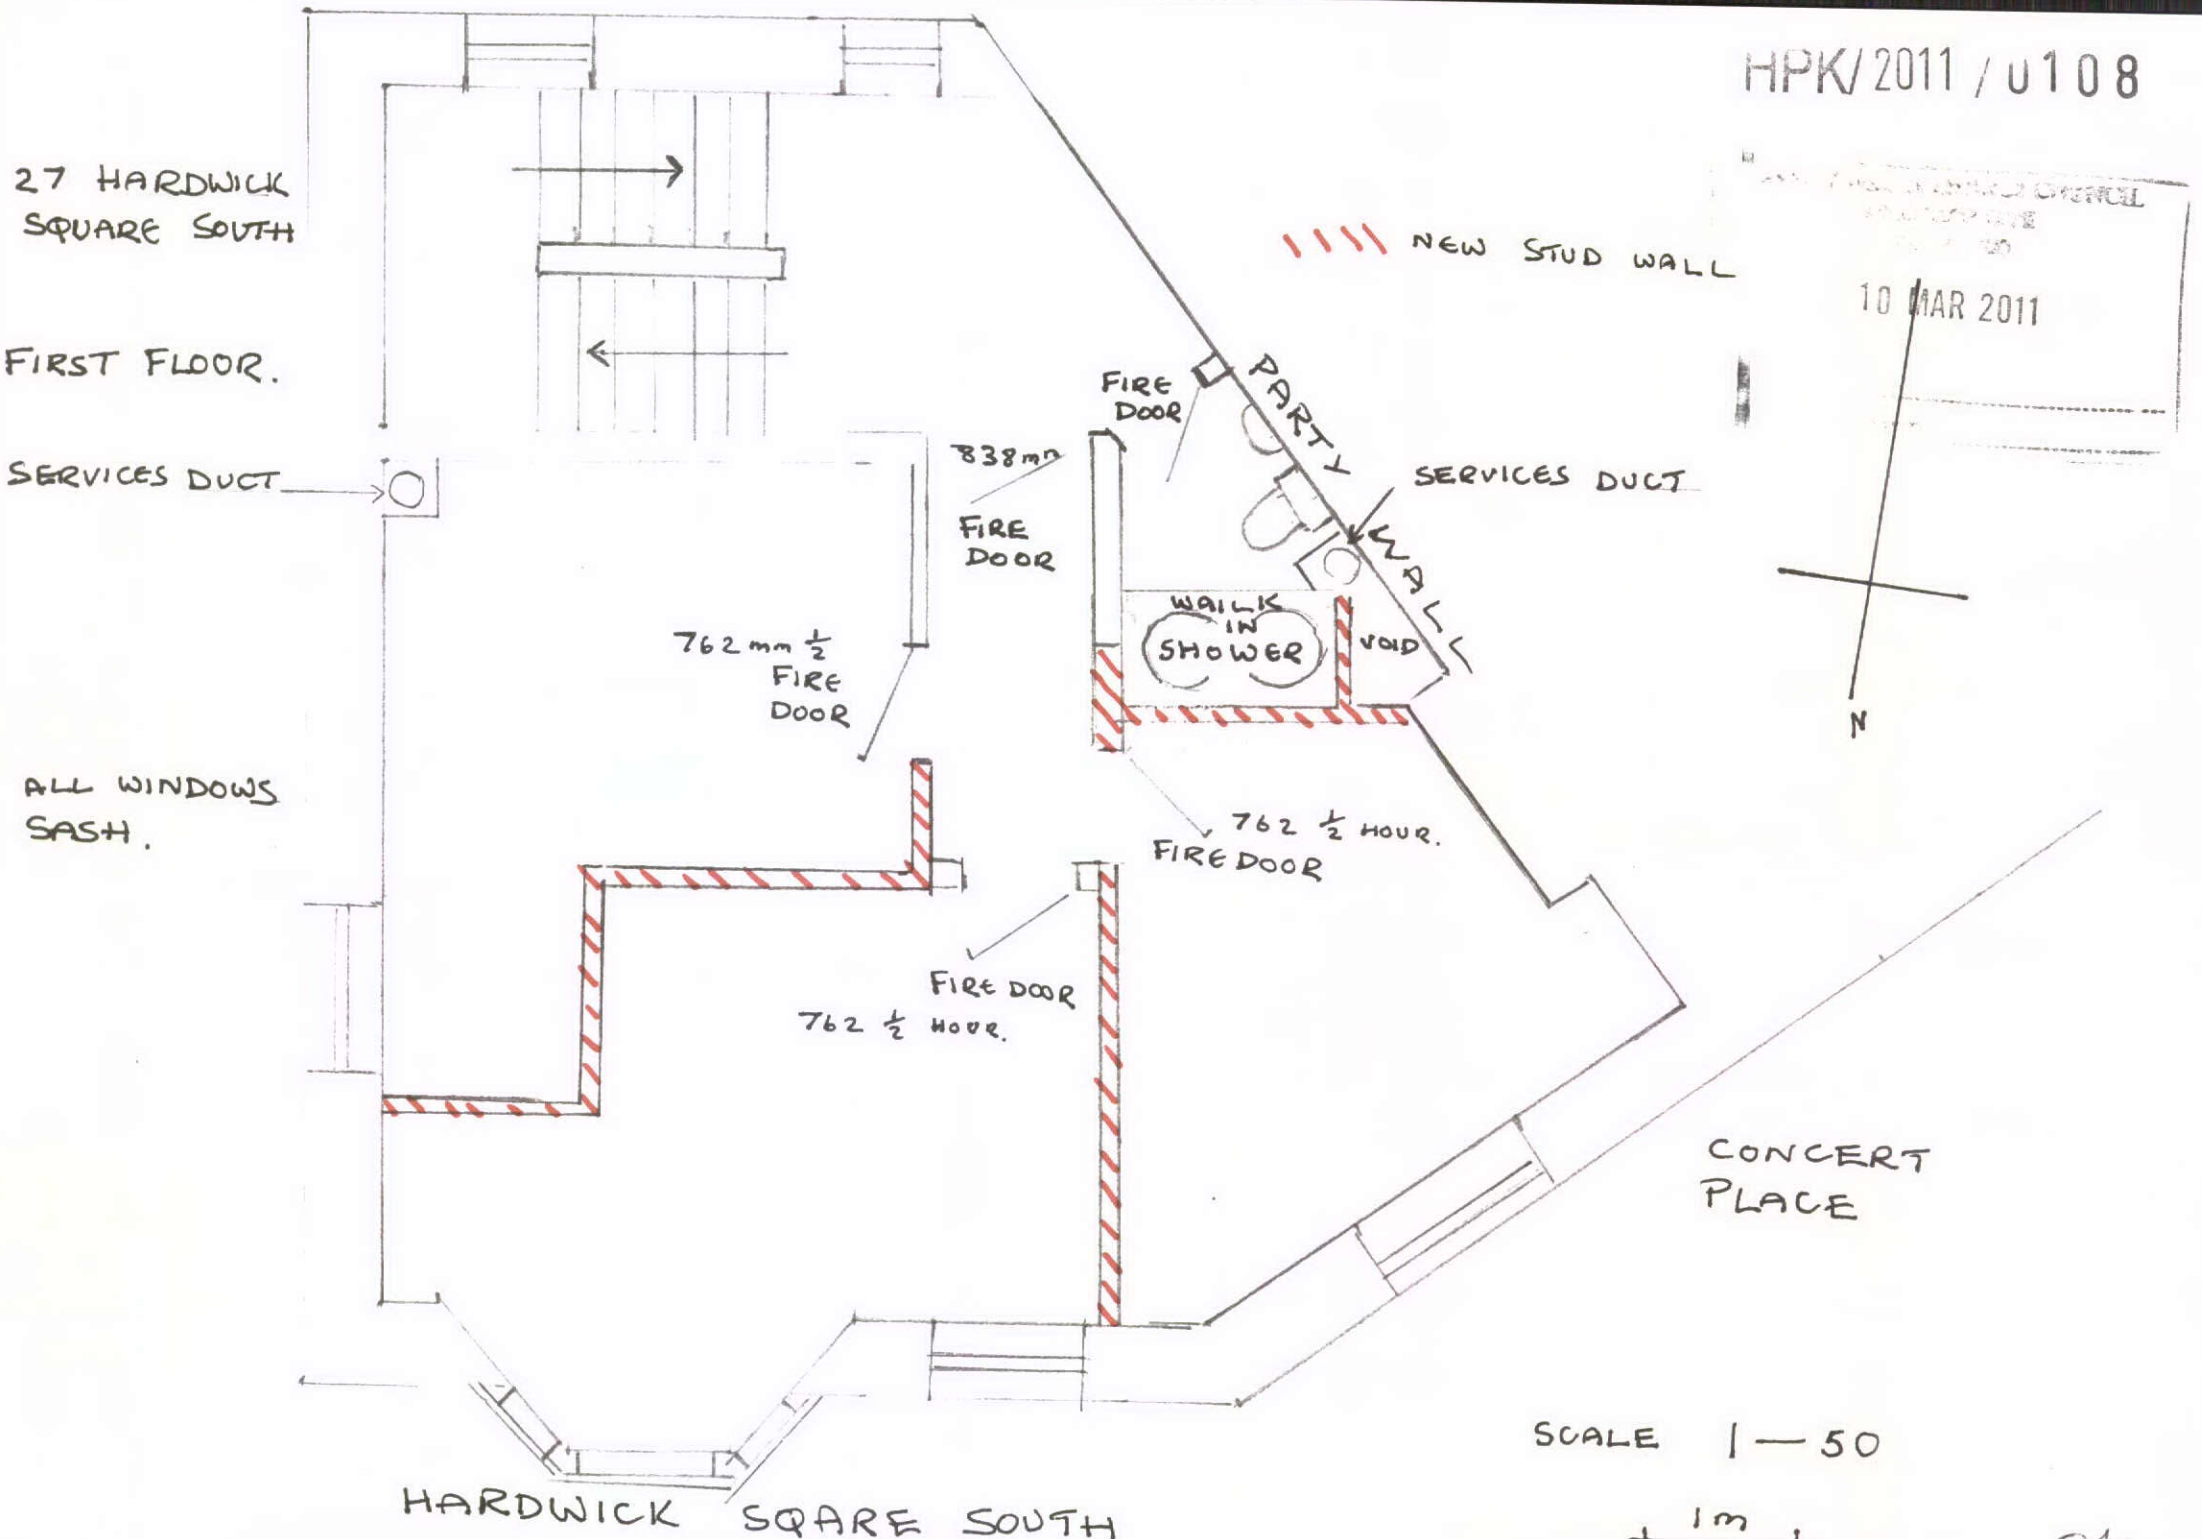

MK/2011/0108

EXISTING LAYOUT
NO CHANGES PLANNED

27 HARDWICK SQUARE SOUTH

2ND FLOOR

10 MAR 2011

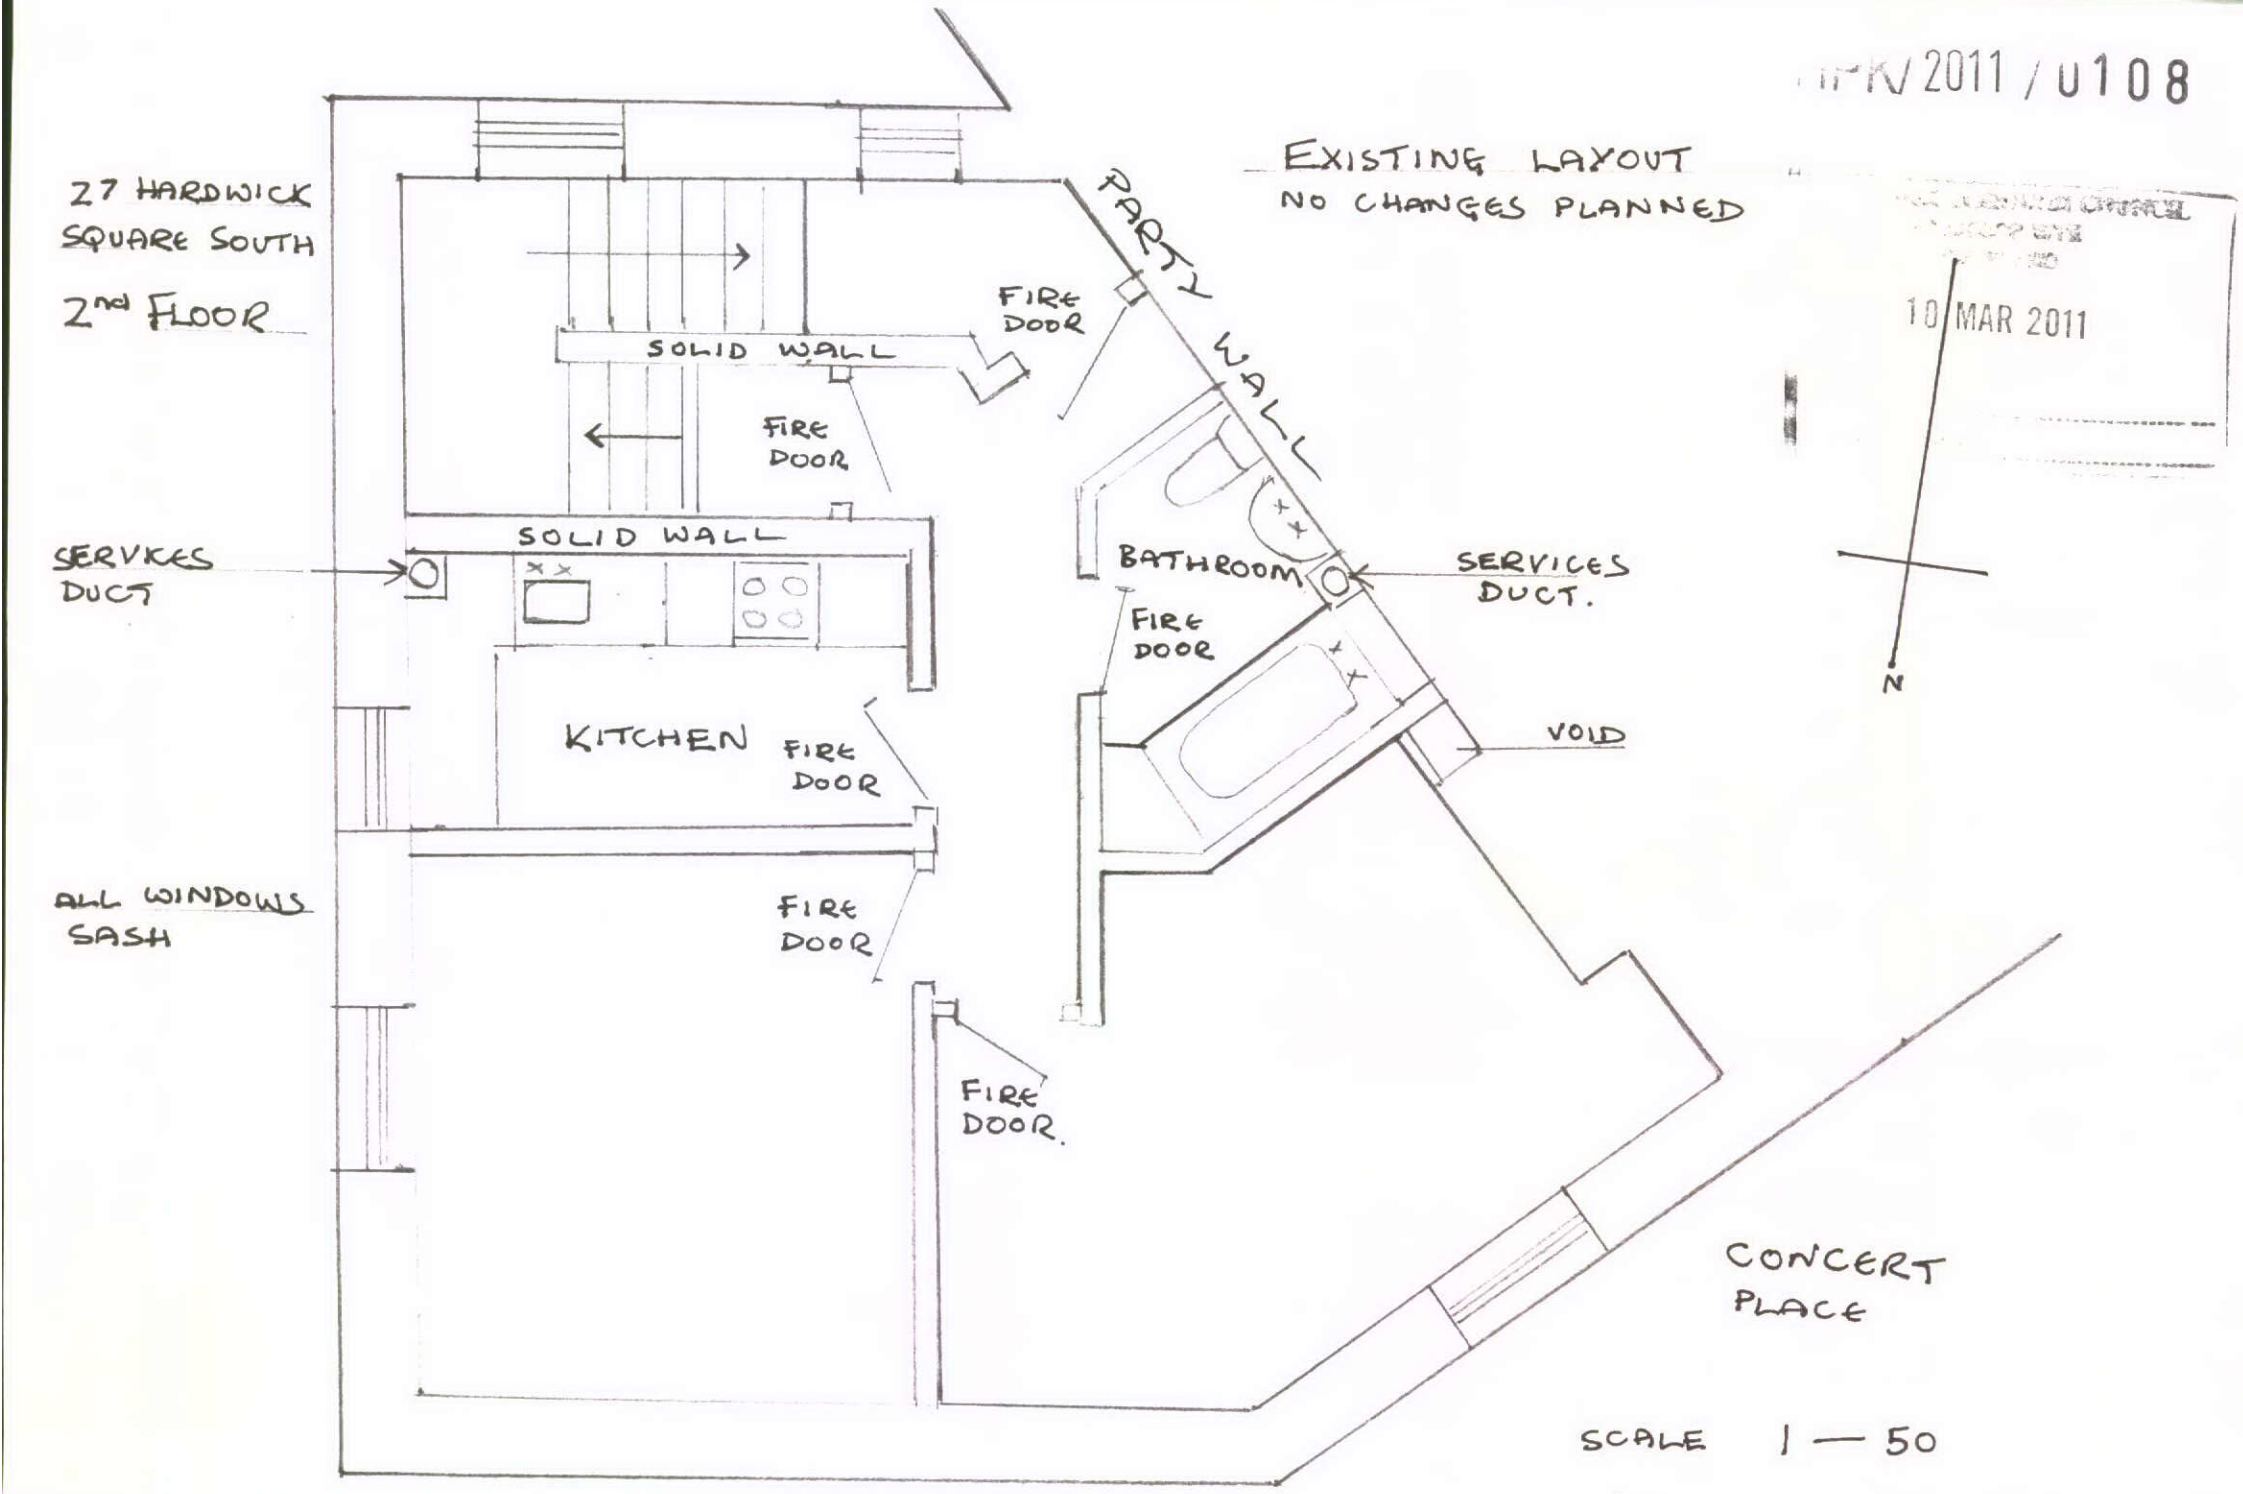

HARDWICK SQUARE SOUTH

05