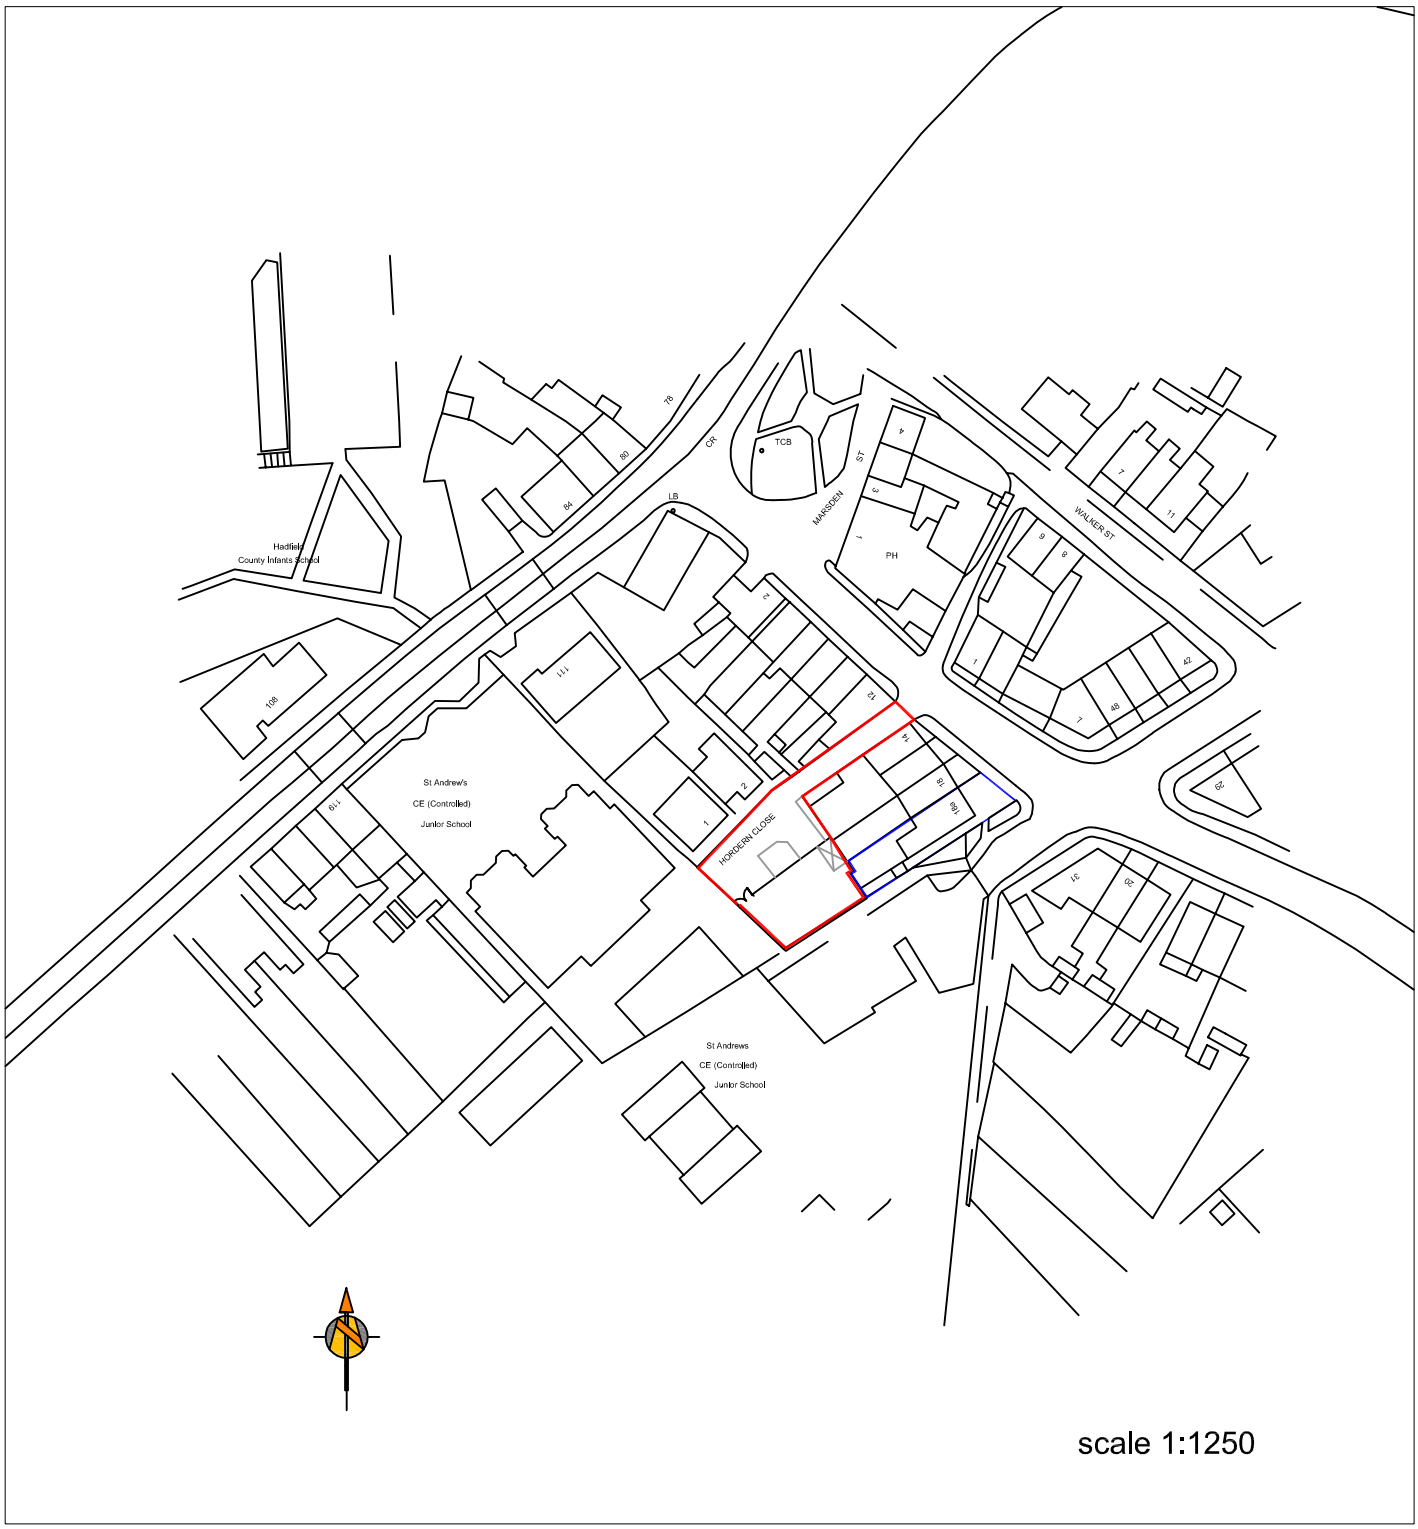

PROPOSED DETACHED DWELLING AT

REAR OF 18A QUEEN STREET HADFIELD FOR

MR.AND MRS.B.BUCKLEY

LOCATION PLAN

scale 1:1250 drg.no. BB/1/A date 3/11

J R A MOORHOUSE PLANNNING

chartered town planning consultant

18 DALE ROAD MARPLE STOCKPORT CHESHIRE SK6 6HA

tel: 0161 427 4808 e-mail a.moorhouse1@ntlworld.com fax: 0161 427 8580