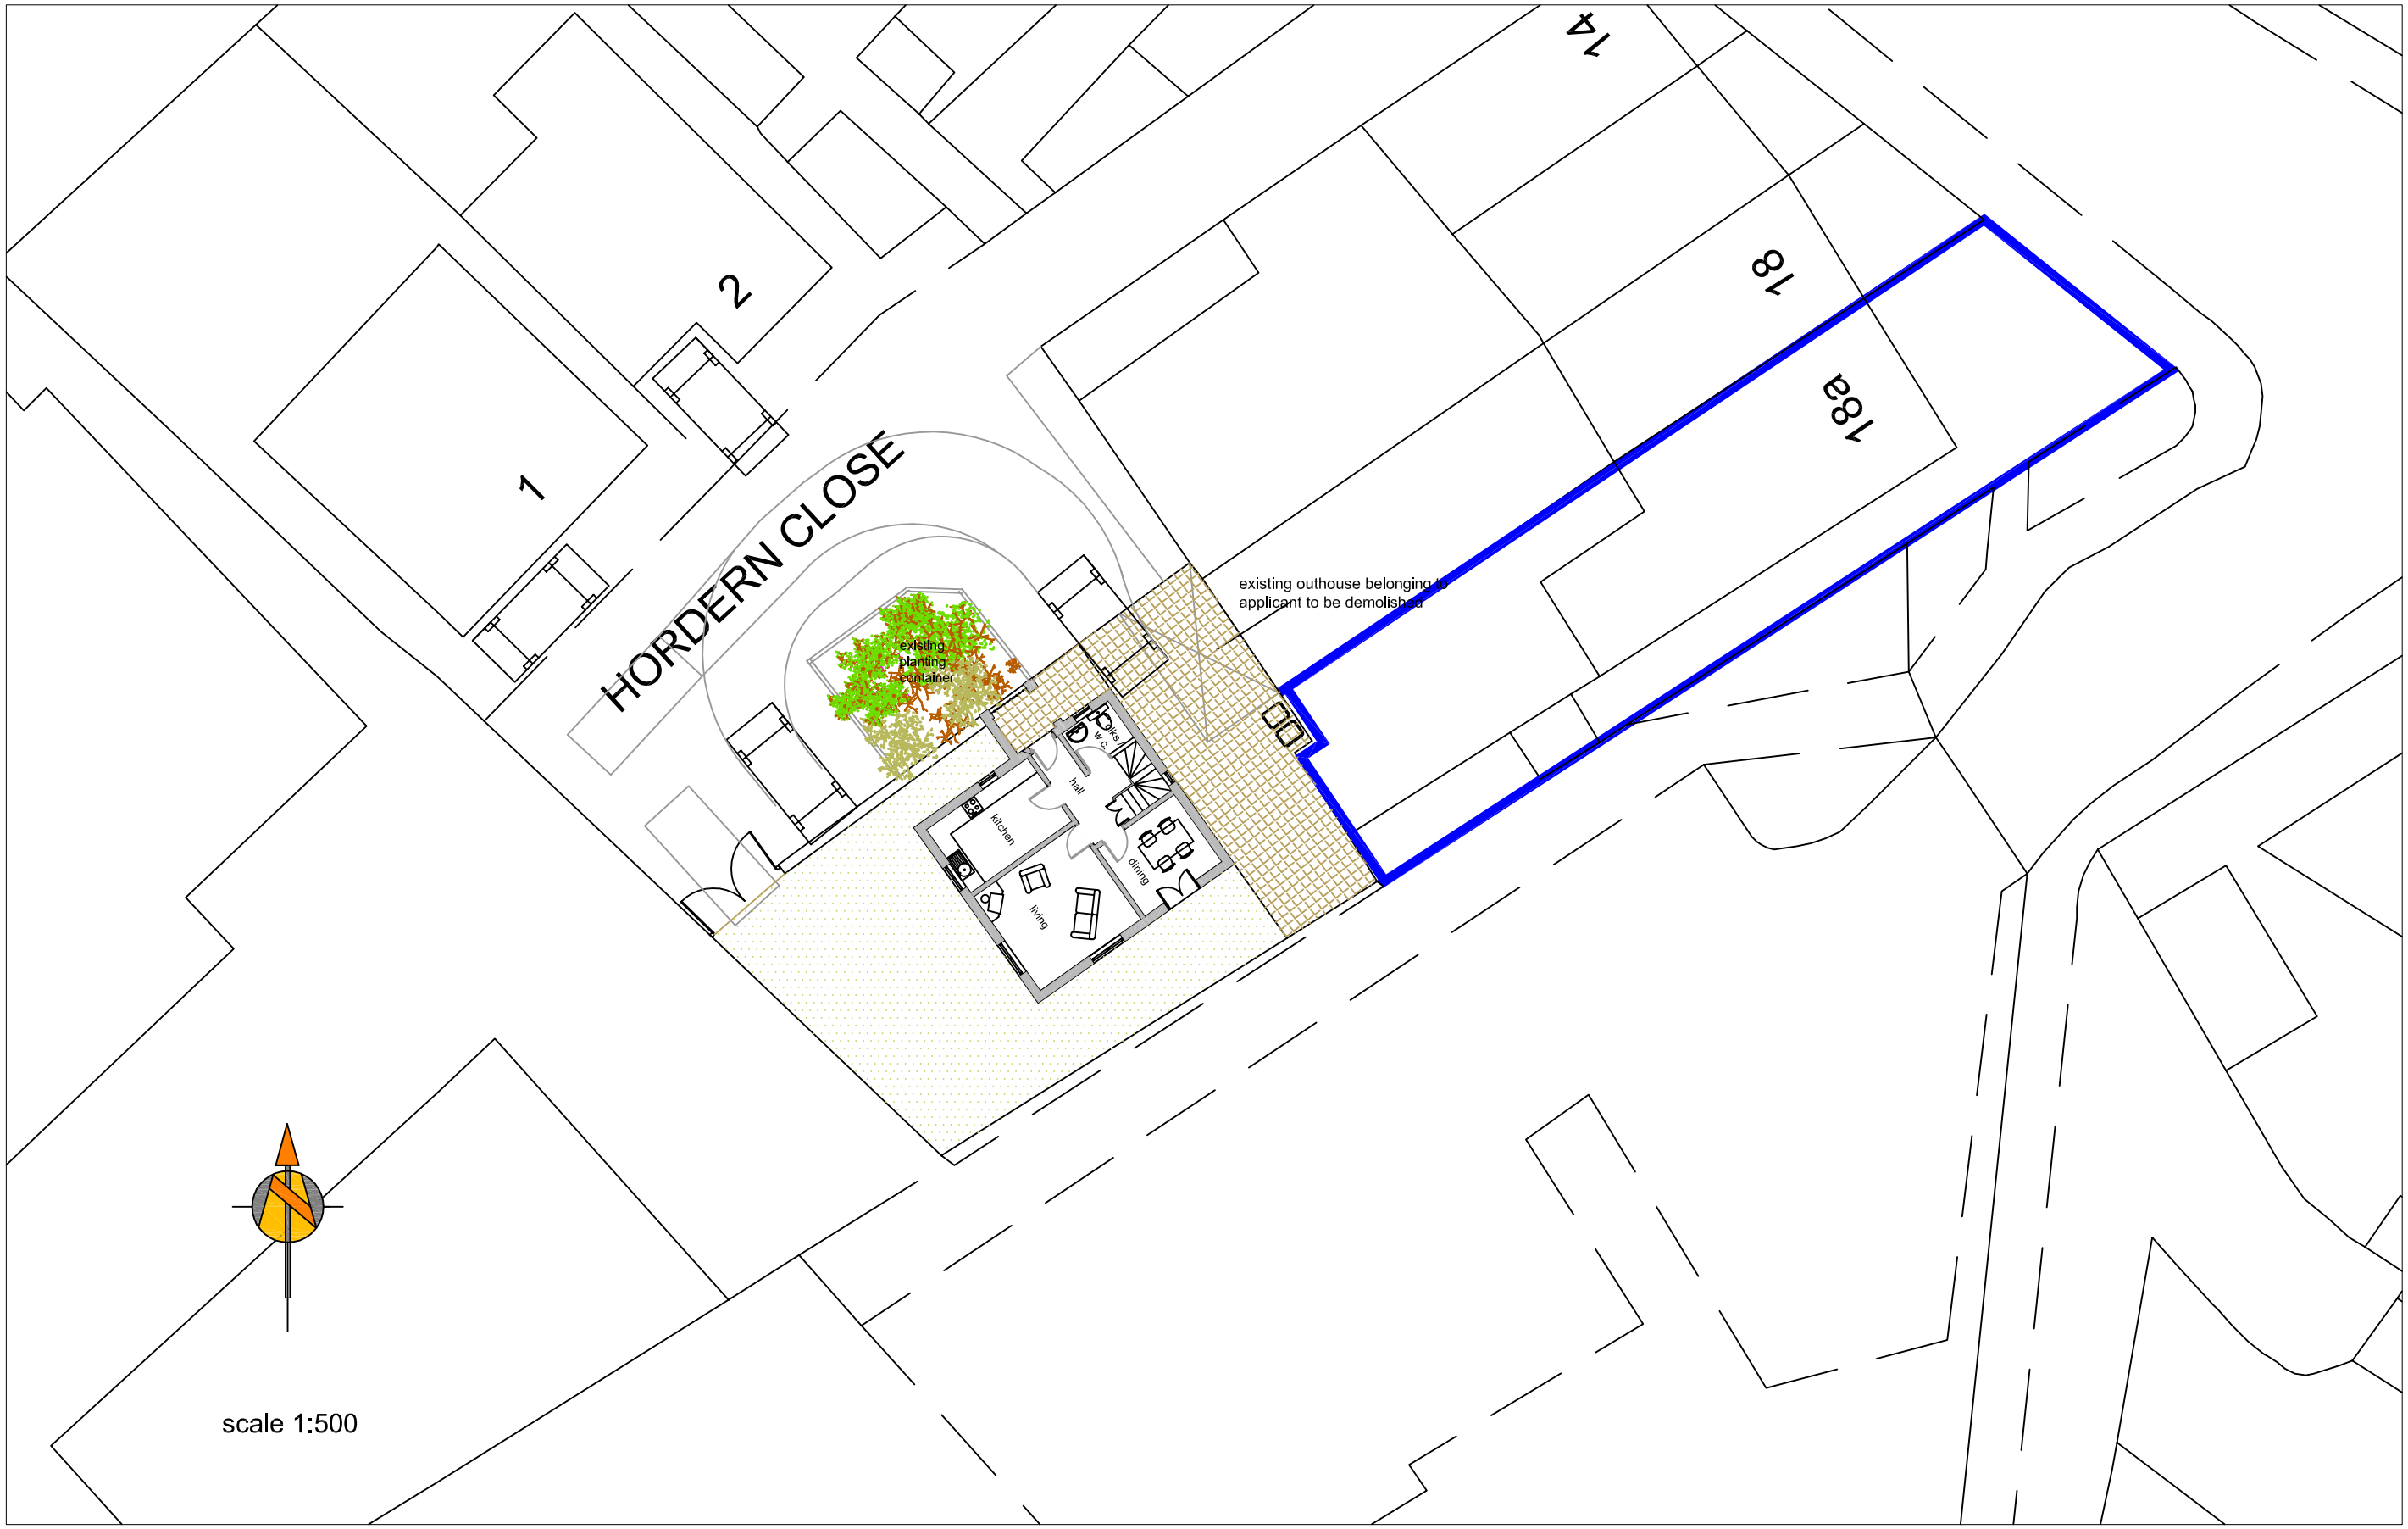

J R A MOORHOUSE PLANNNING
chartered town planning consultant
18 DALE ROAD MARPLE STOCKPORT CHESHIRE SK6 6HA
tel: 0161 427 4808 e-mail a.moorhouse1@ntlworld.com fax: 0161 427 8580

PROPOSED DETACHED DWELLING AT

REAR OF 18A QUEEN STREET HADFIELD FOR

MR.AND MRS.B.BUCKLEY

S I T E P L A N scale 1:200 drg.no. BB/2/A date 3/11