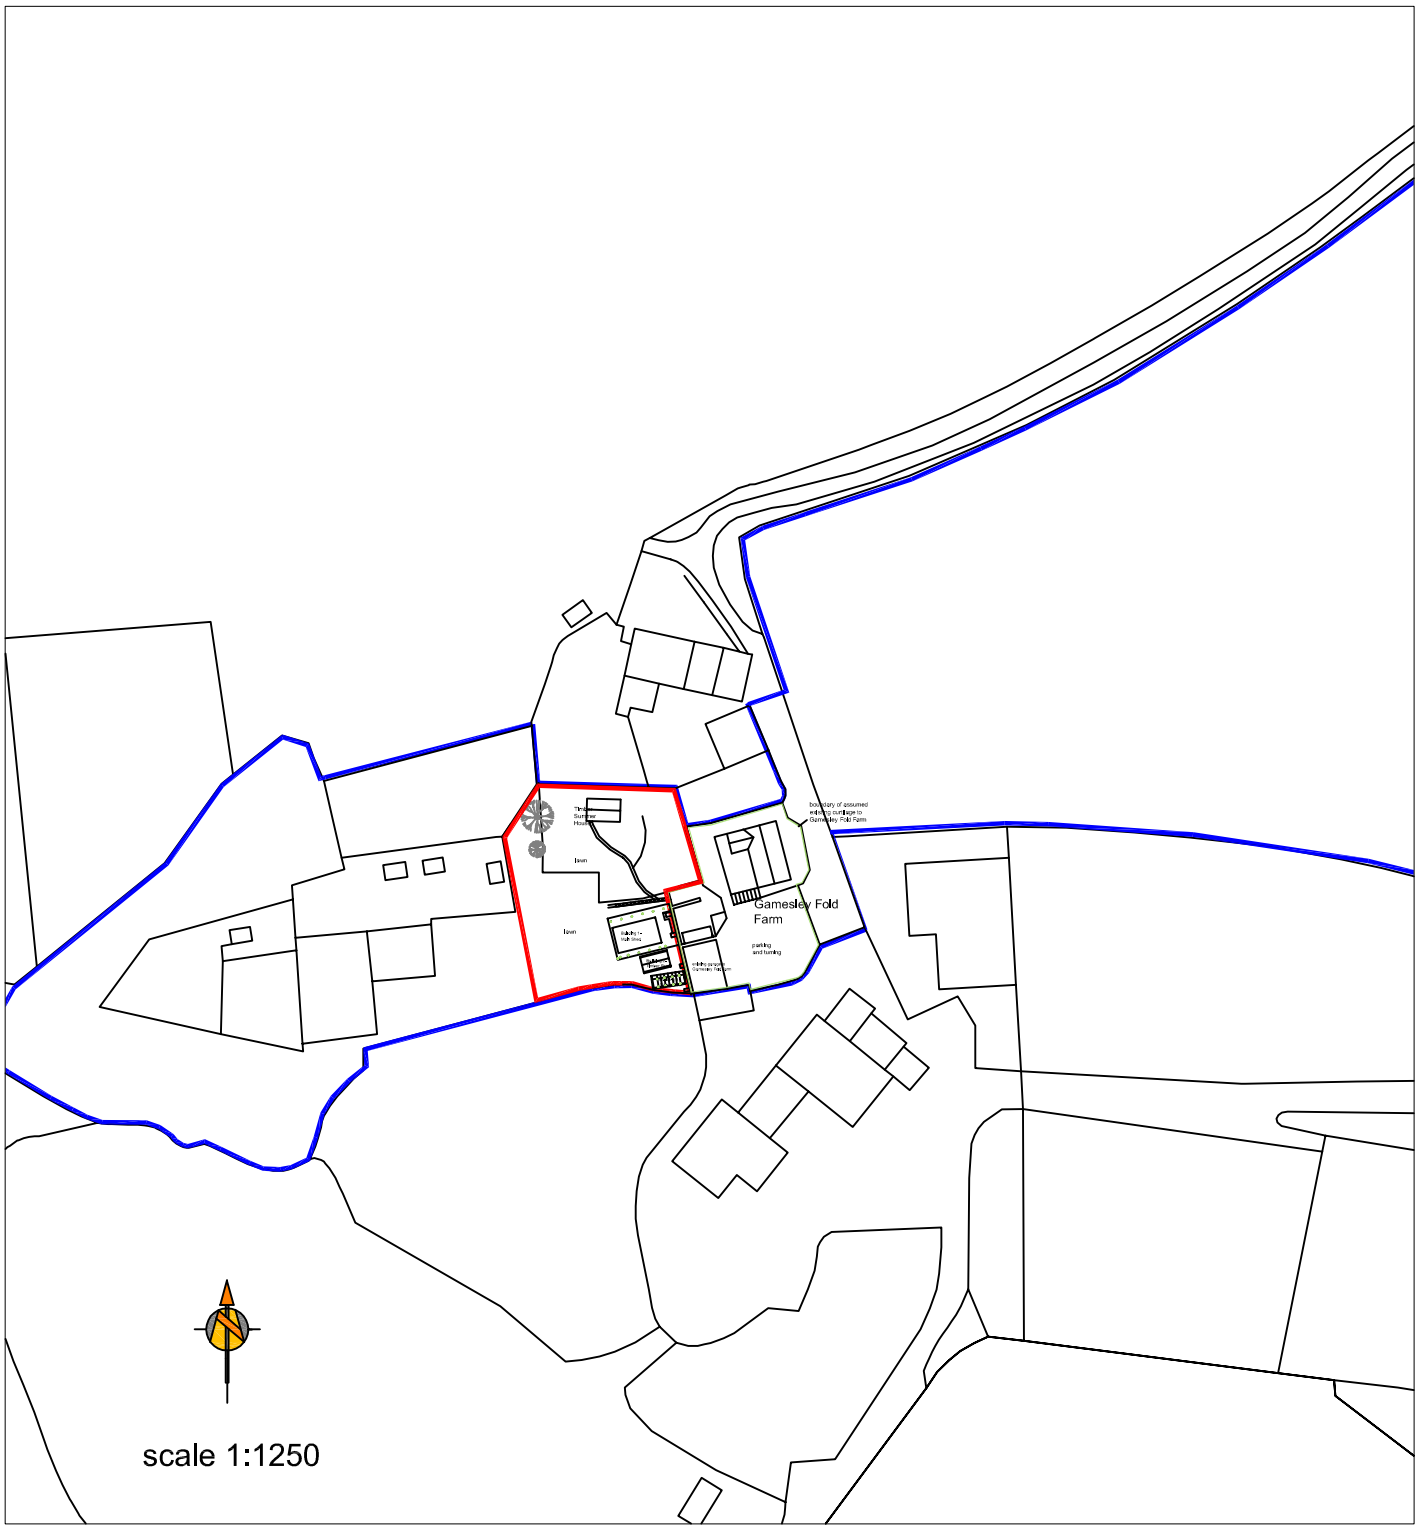

PROPOSED CHANGE OF USE OF LAND TO GARDEN AT

GAMESLEY FOLD FARM CHARLESWORTH GLOSSOP FOR

MR.M.GRUBB

L O C A T I O N P L A N scale 1:1250 drg.no. EG/1 date 2/11

J R A MOORHOUSE PLANNNING

chartered town planning consultant

18 DALE ROAD MARPLE STOCKPORT CHESHIRE SK6 6HA

tel: 0161 427 4808 e-mail a.moorhouse1@ntlworld.com fax: 0161 427 8580