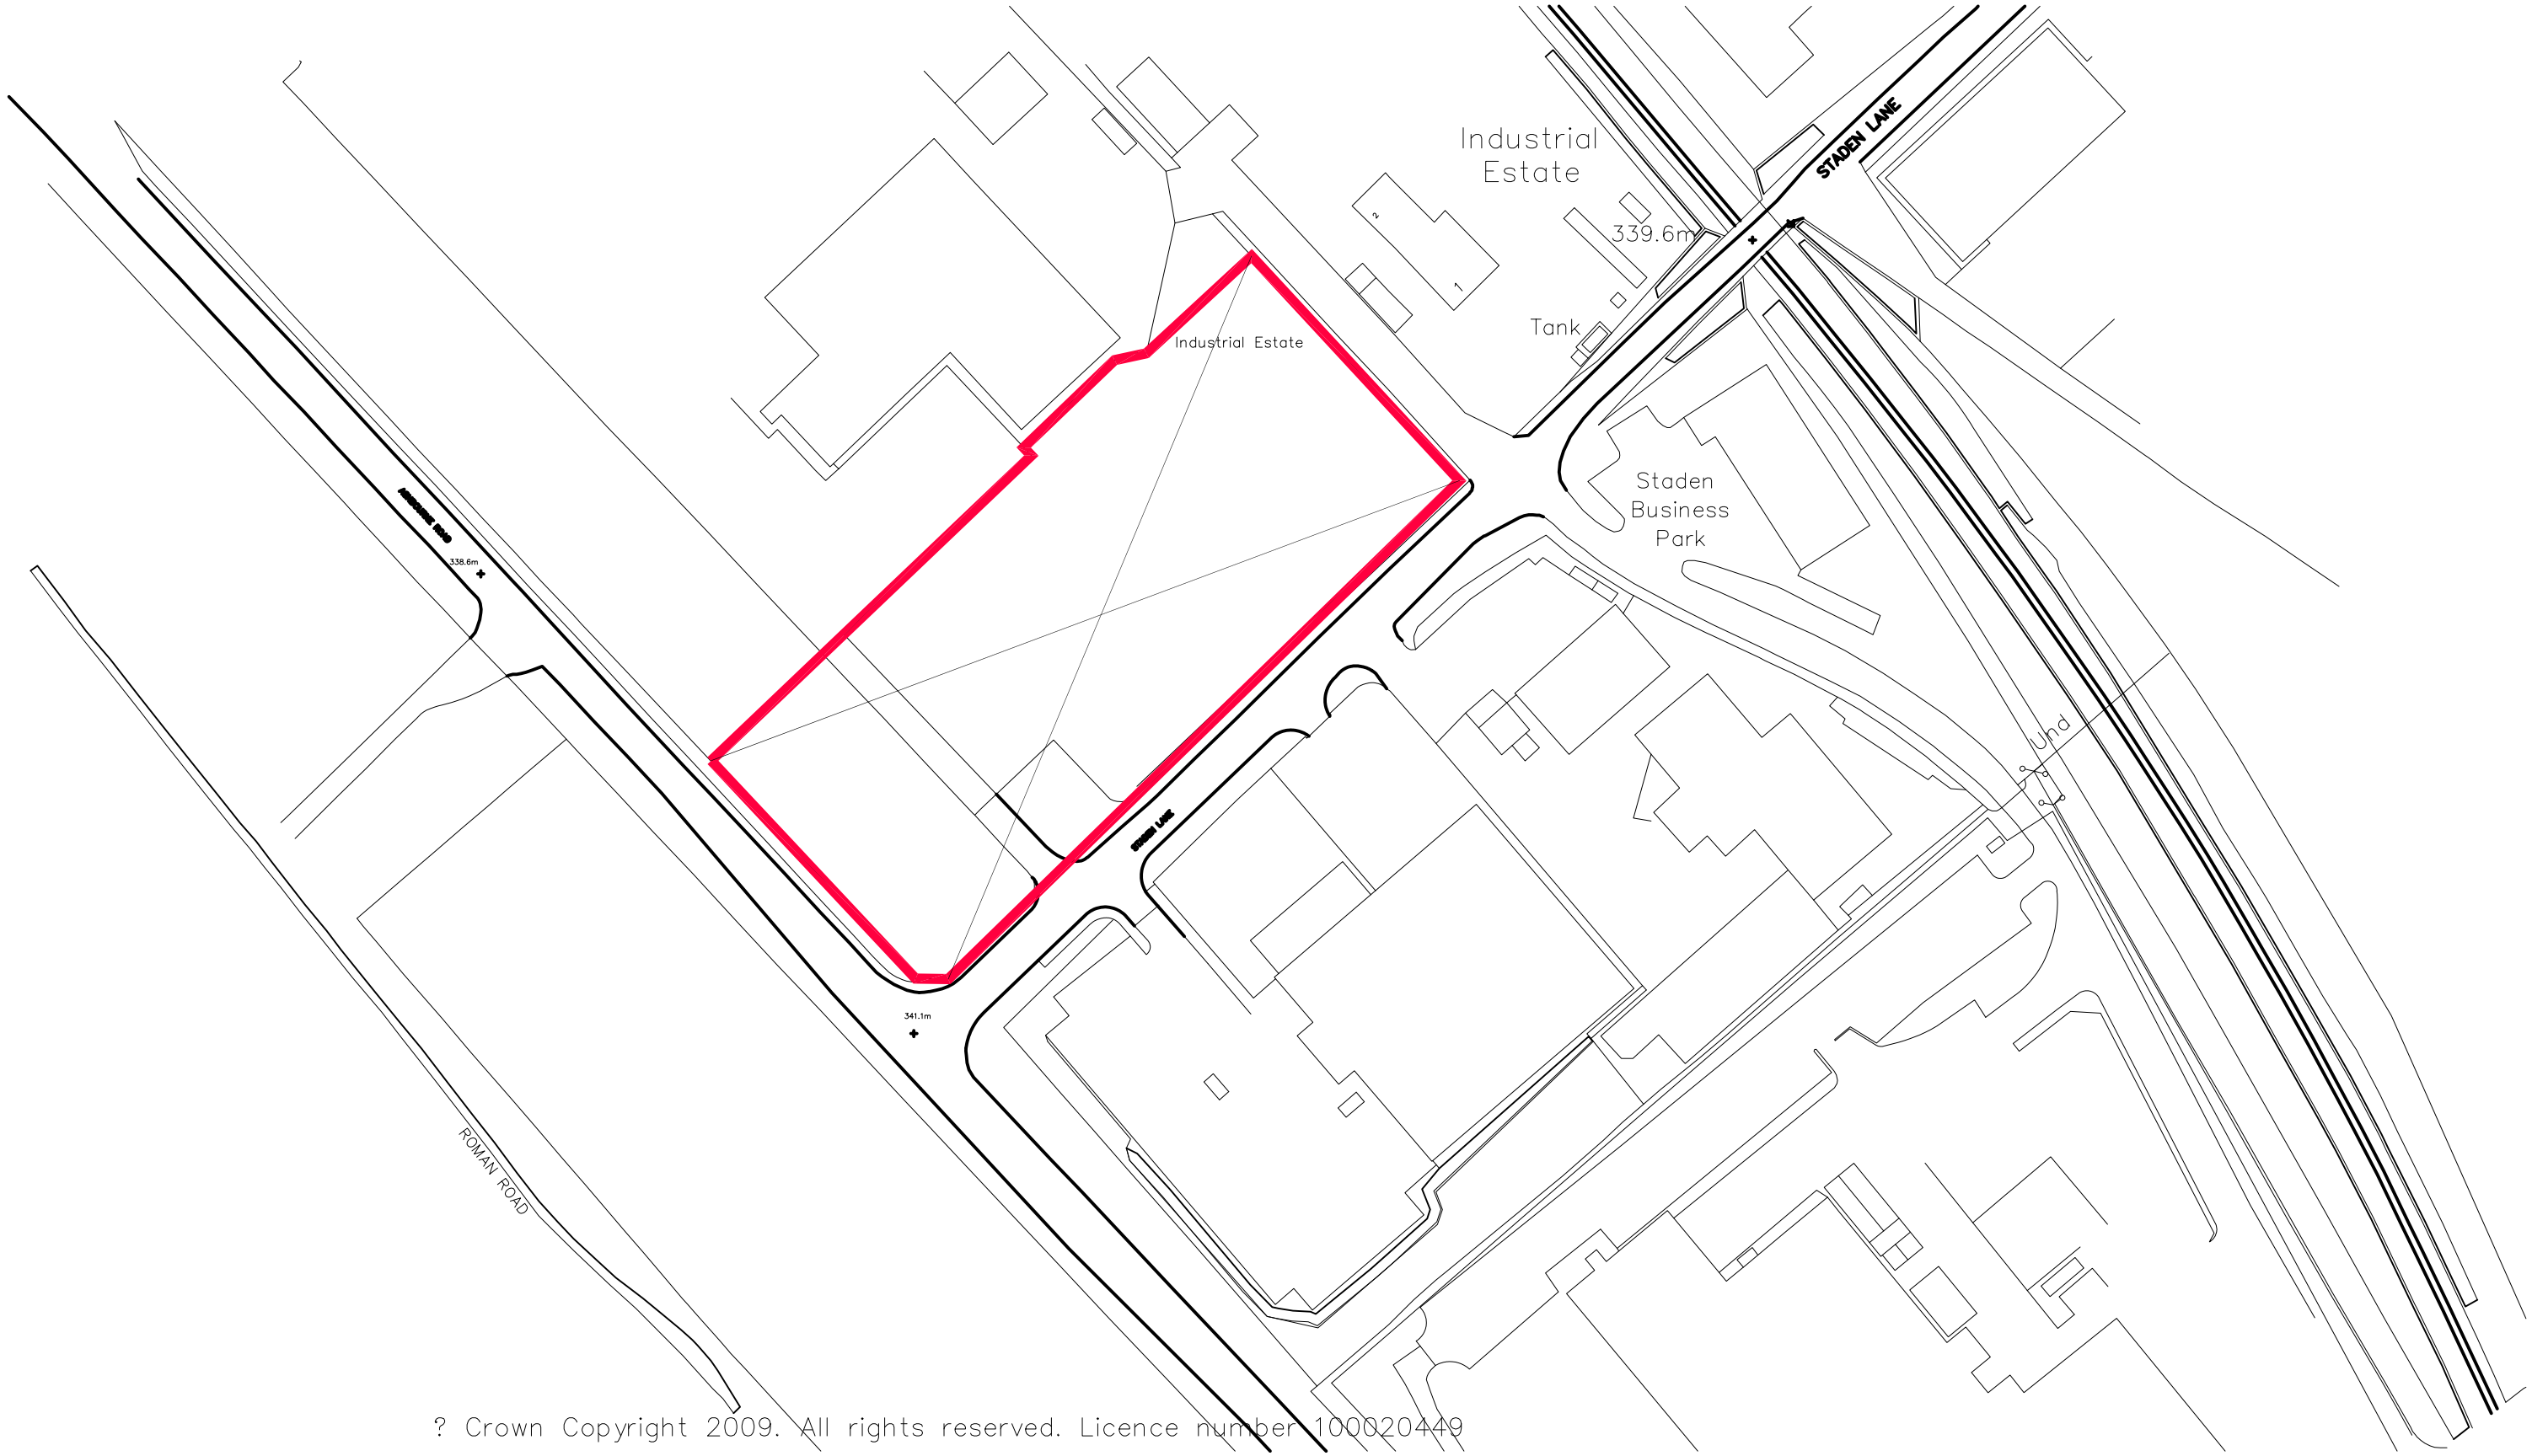

? Crown Copyright 2009. All rights reserved. Licence number 100020449

NOTES:
This drawing is copyright.
Contractor to check all dimensions, working only from grid and figured dimensions and cross check with all other relevant drawings.
Any discrepancies to be reported to the Architect prior to construction.

ISO 9001 Registered Firm

morrison design ltd
chartered architects
St Alkmunds House, 103 Belper Road, Derby DE1 3ES
Tel: 01332 363355 / Fax: 01332 291441 / E-mail: architect@morrisondesign.co.uk

Job Title.
New Fire Station
Buxton

Drawing Title.
Site Location Plan

Job No. 3792
Drawing No. 100
Revision

Preliminary ☐ Design ☐ ☐ CFI☒ Plotter Settings:
Scale: 1:1250@A3 Drawn: ALP Date: 16.07.09

This document was created with Win2PDF available at http://www.daneprairie.com.
The unregistered version of Win2PDF is for evaluation or non-commercial use only.