EXISTING GABLE WEST ELEVATION.

HPK/2011/0130

SHEET 1.

PROPOSED CONSTRUCTION OF A TWO STOREY GABLE ADDITION AT 22, PRINCE'S ROAD, BUXTON, DERBYSHIRE. SK17 7LB. FOR MR AND MRS A. WICKS

SCALE 1: 50. MARCH 2011.

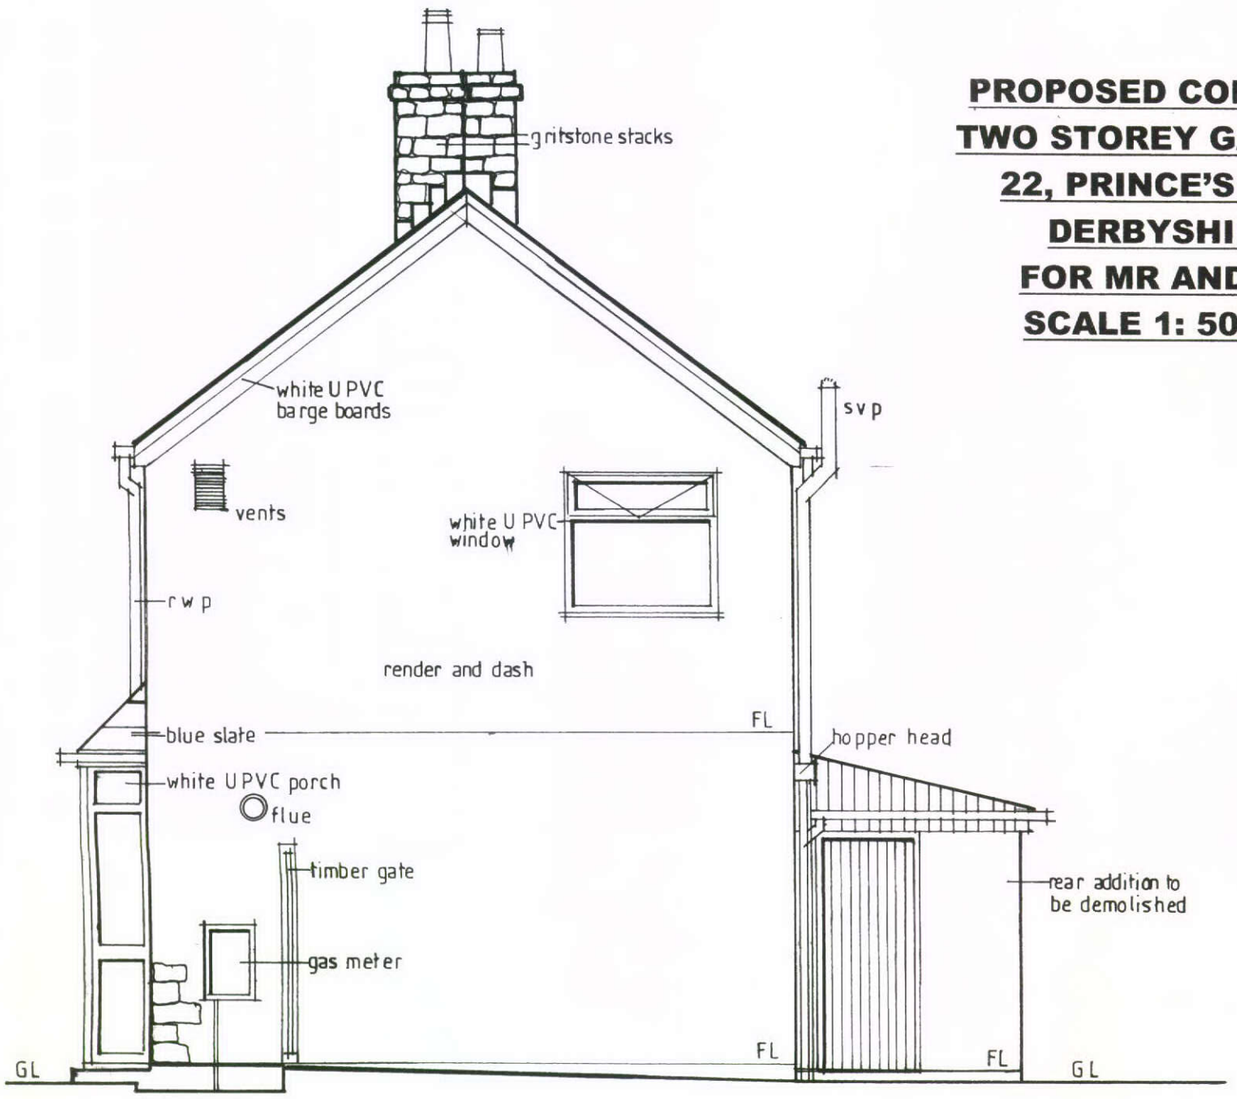

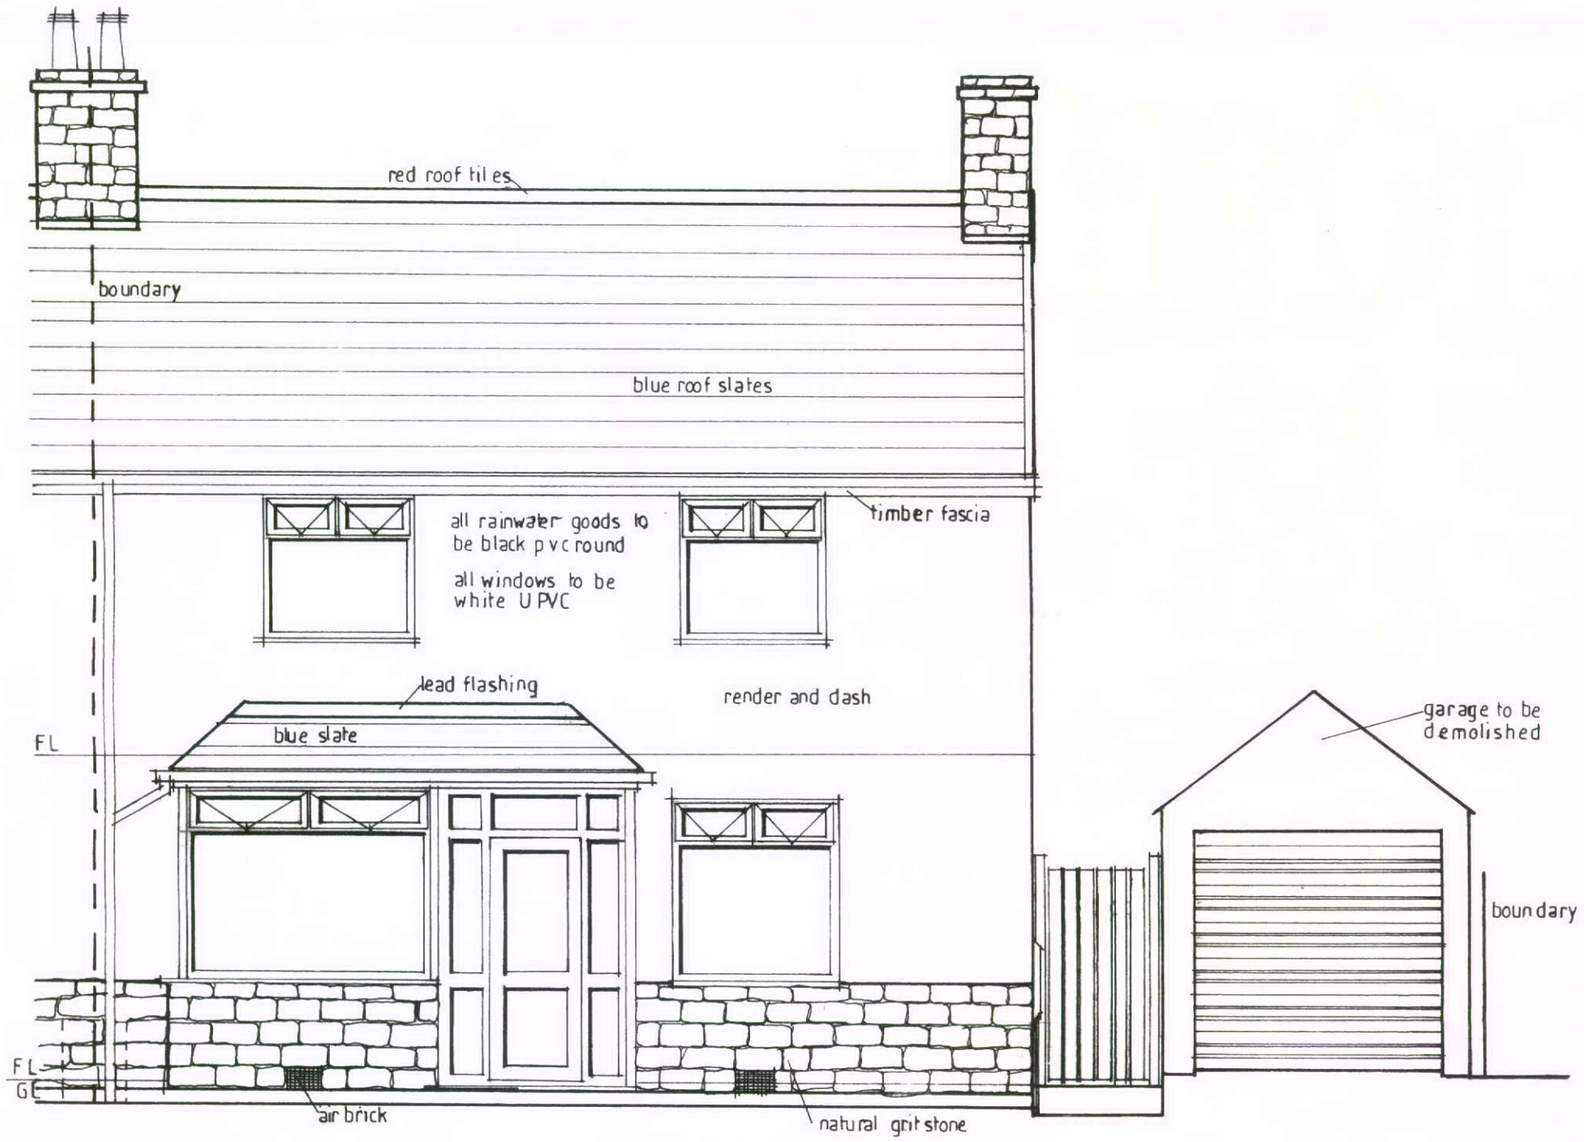

EXISTING FRONT NORTH ELEVATION.