HPK/2011/0130



## EXISTING GROUND FLOOR PLAN.

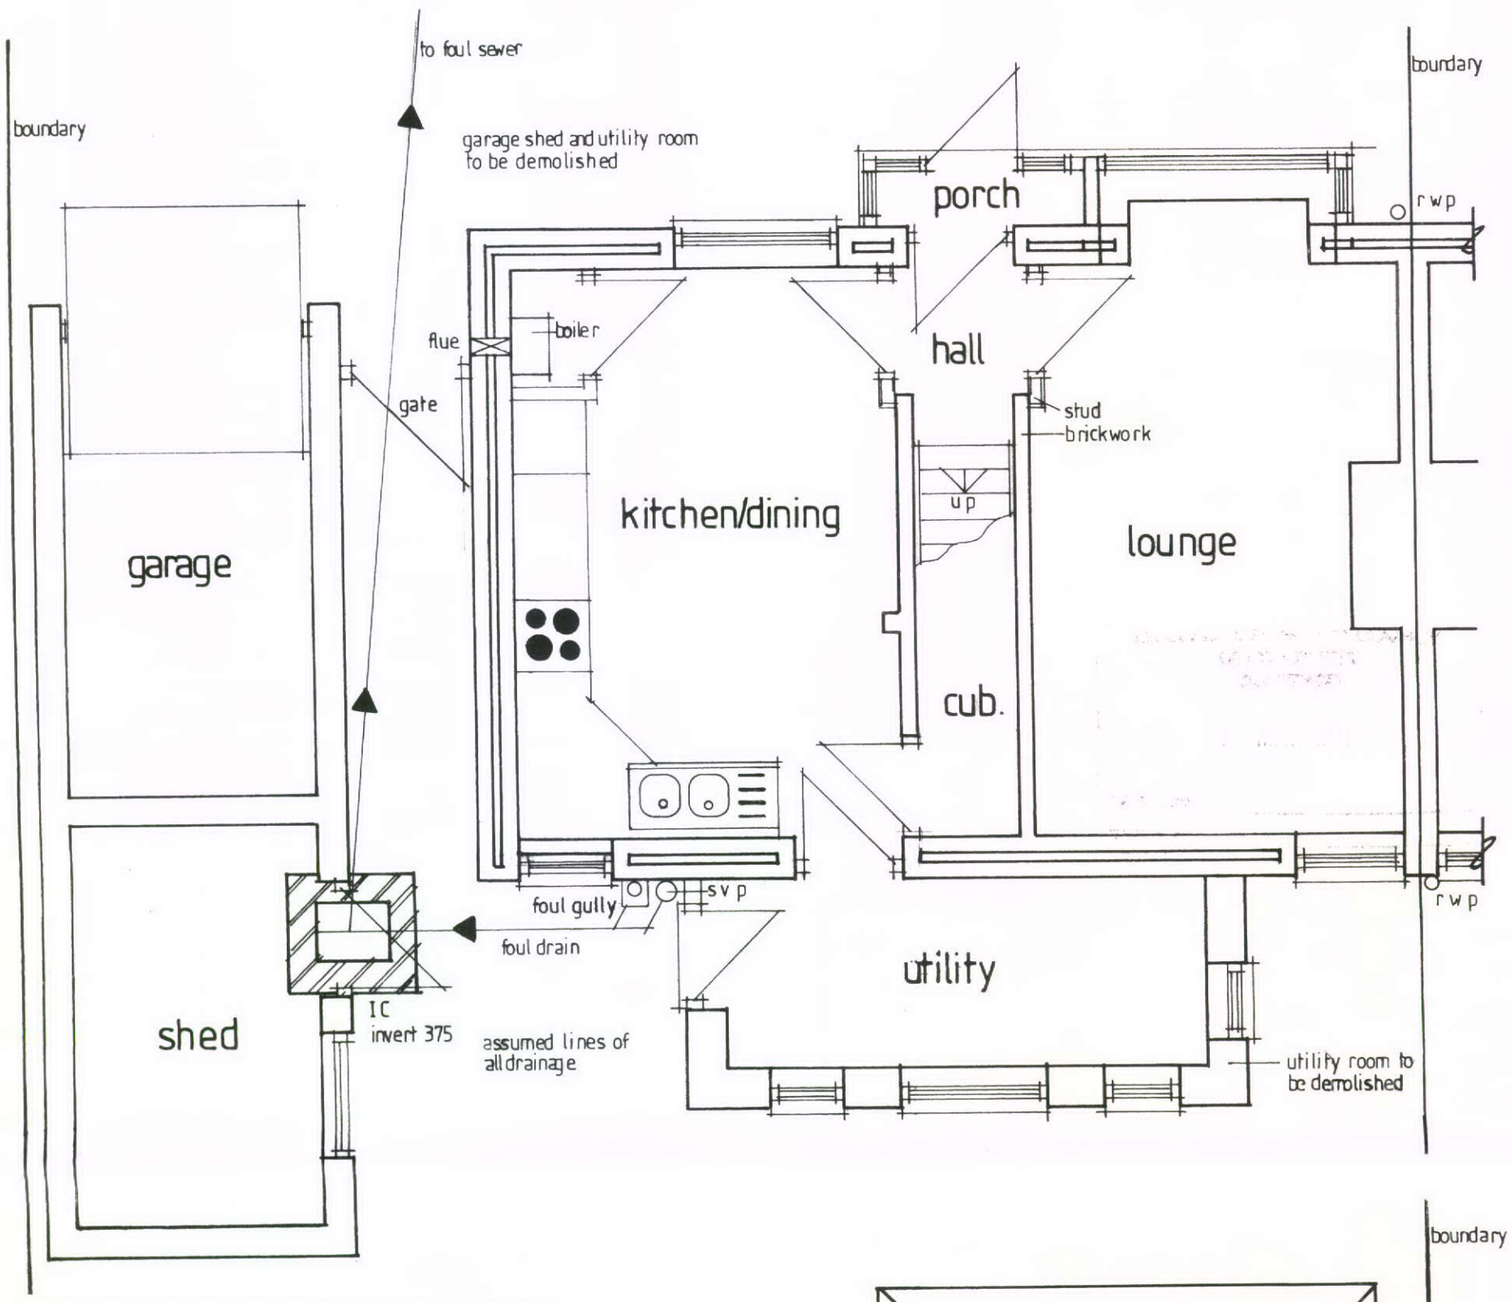


## EXISTING FIRST FLOOR PLAN.

