HPK/2011/0130

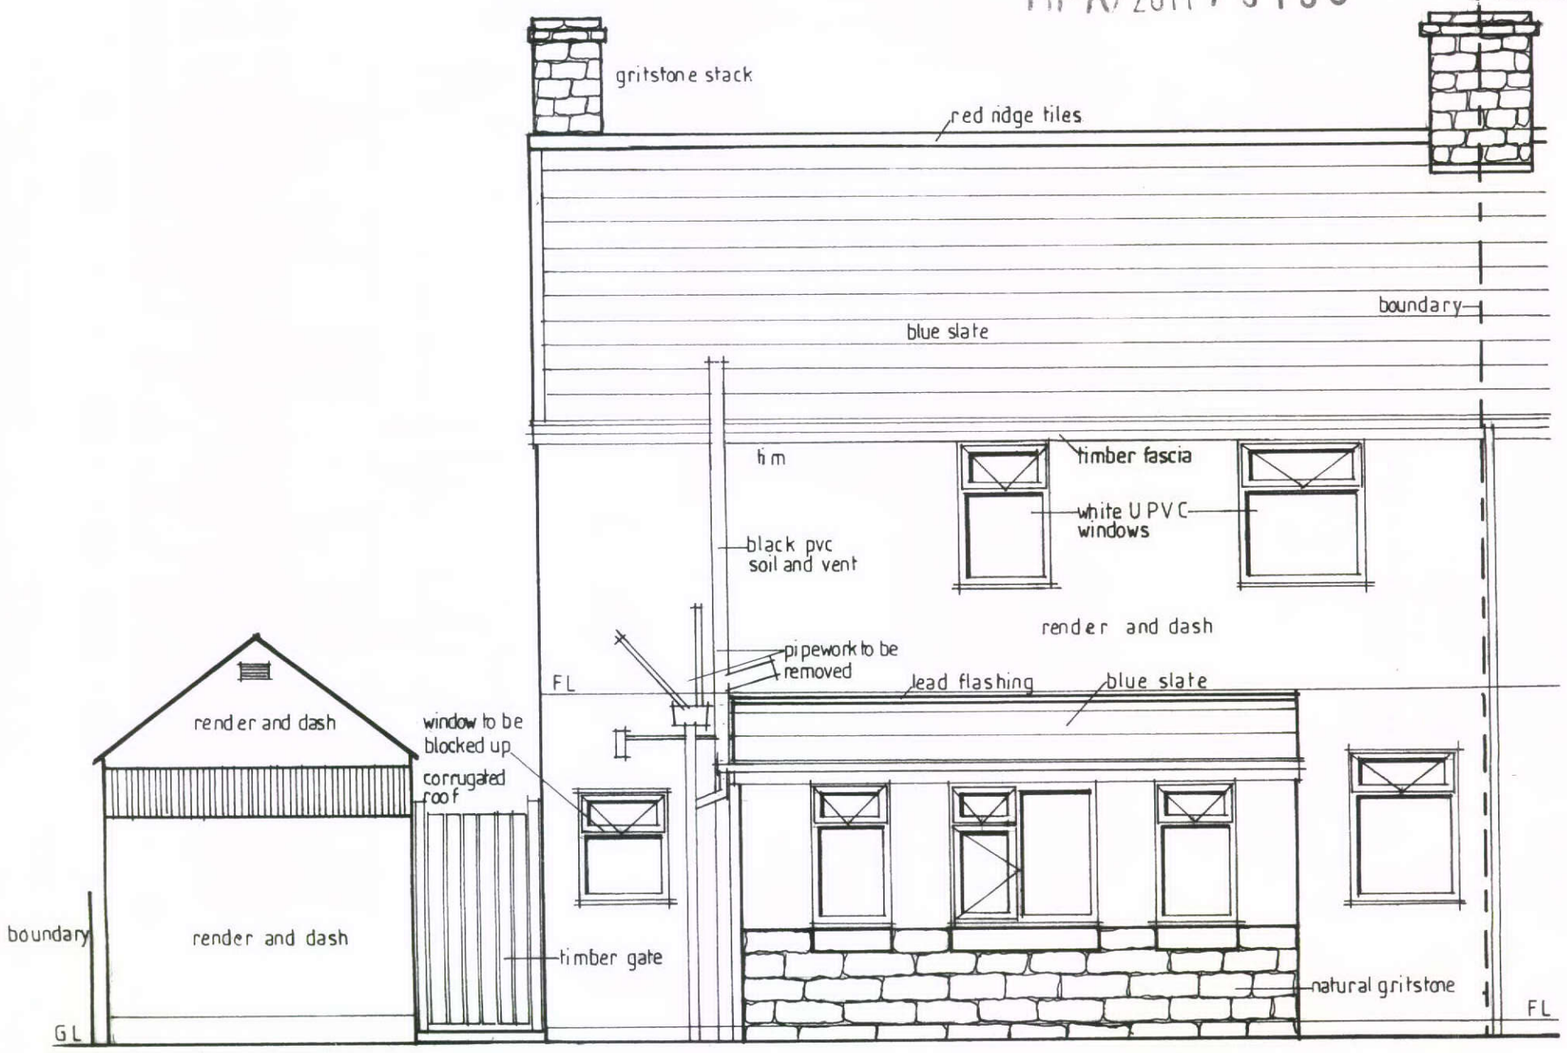

EXISTING REAR SOUTH ELEVATION.

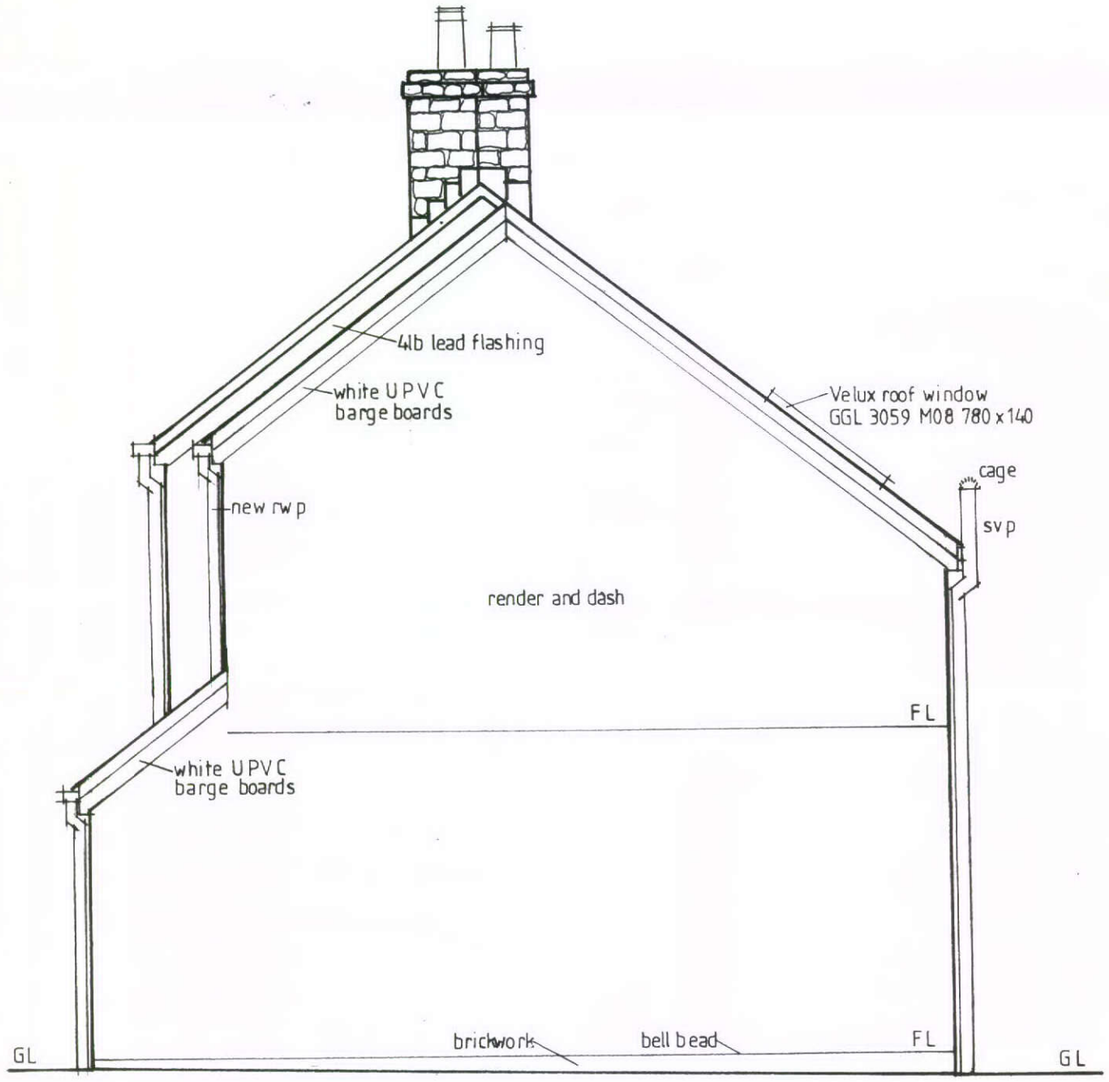

PROPOSED GABLE WEST ELEVATION.