HPK/2011/0130

PROPOSED GROUND FLOOR PLAN.

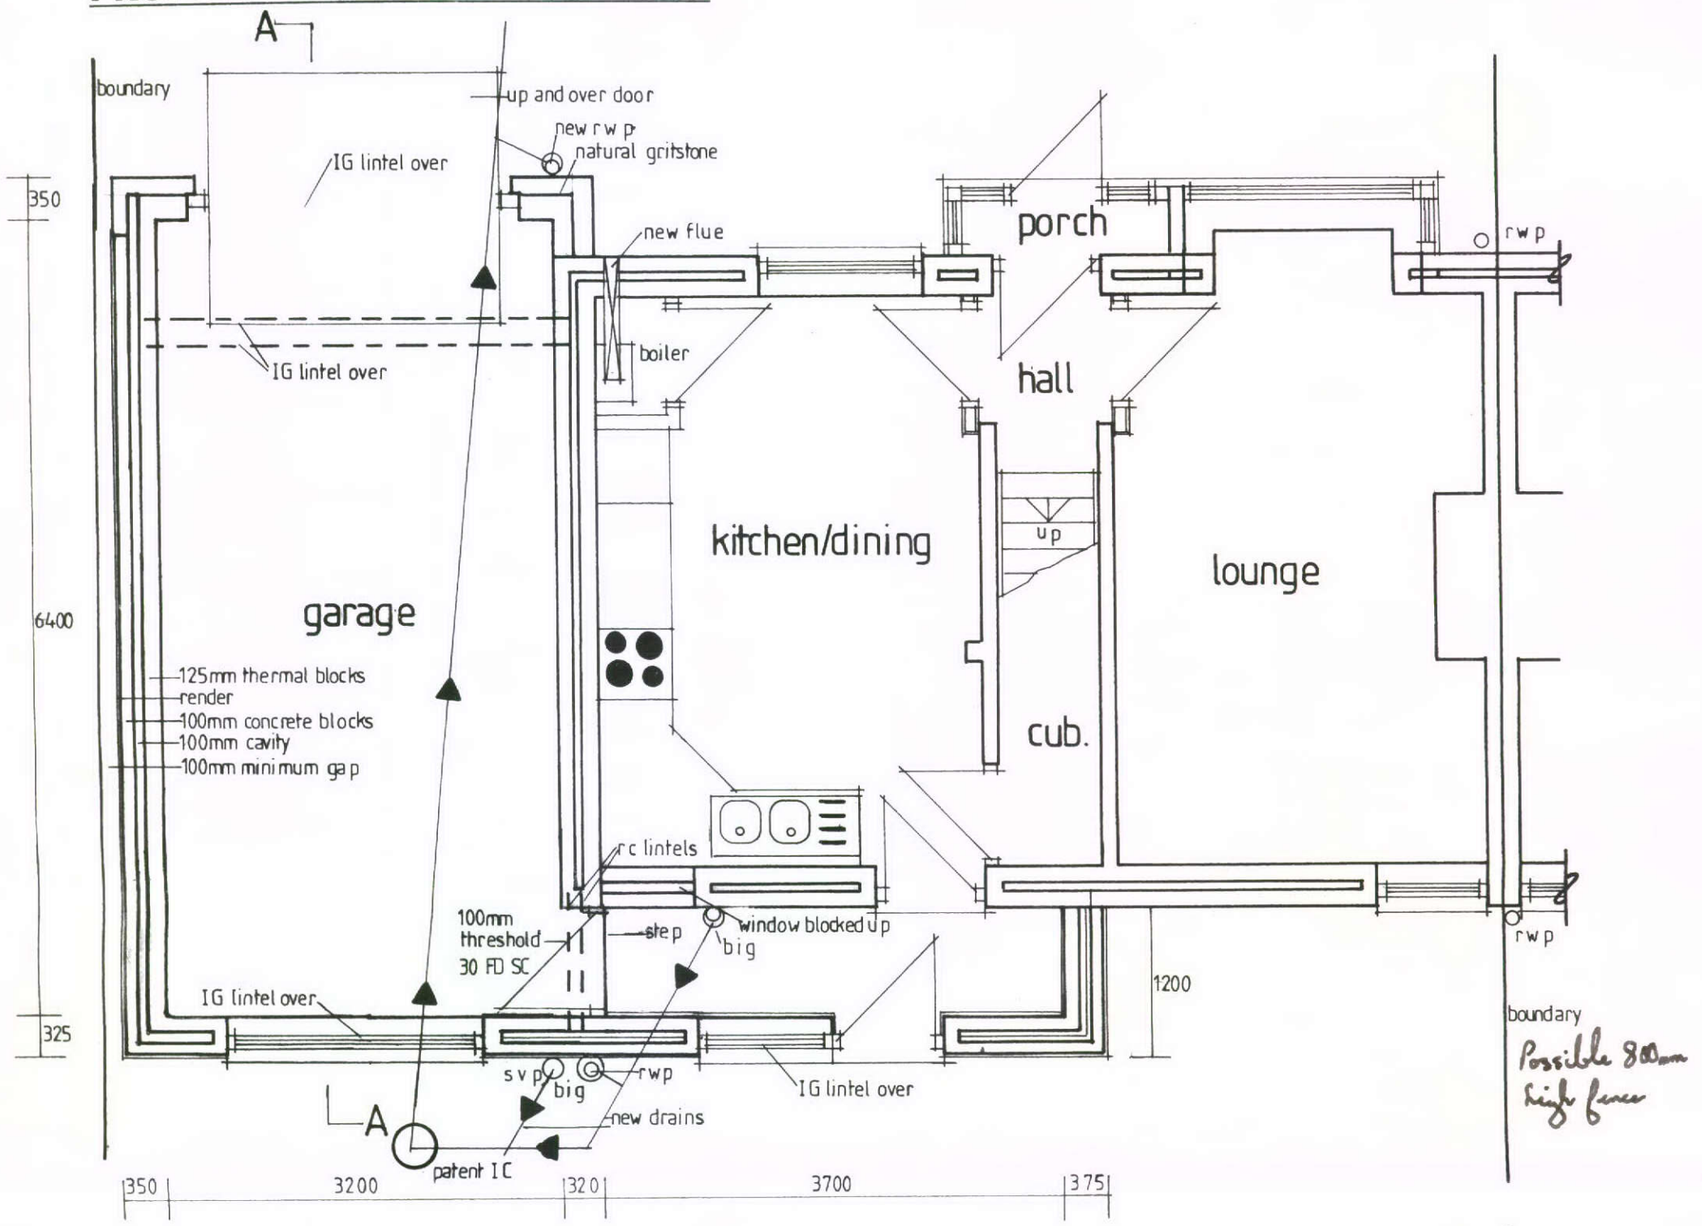

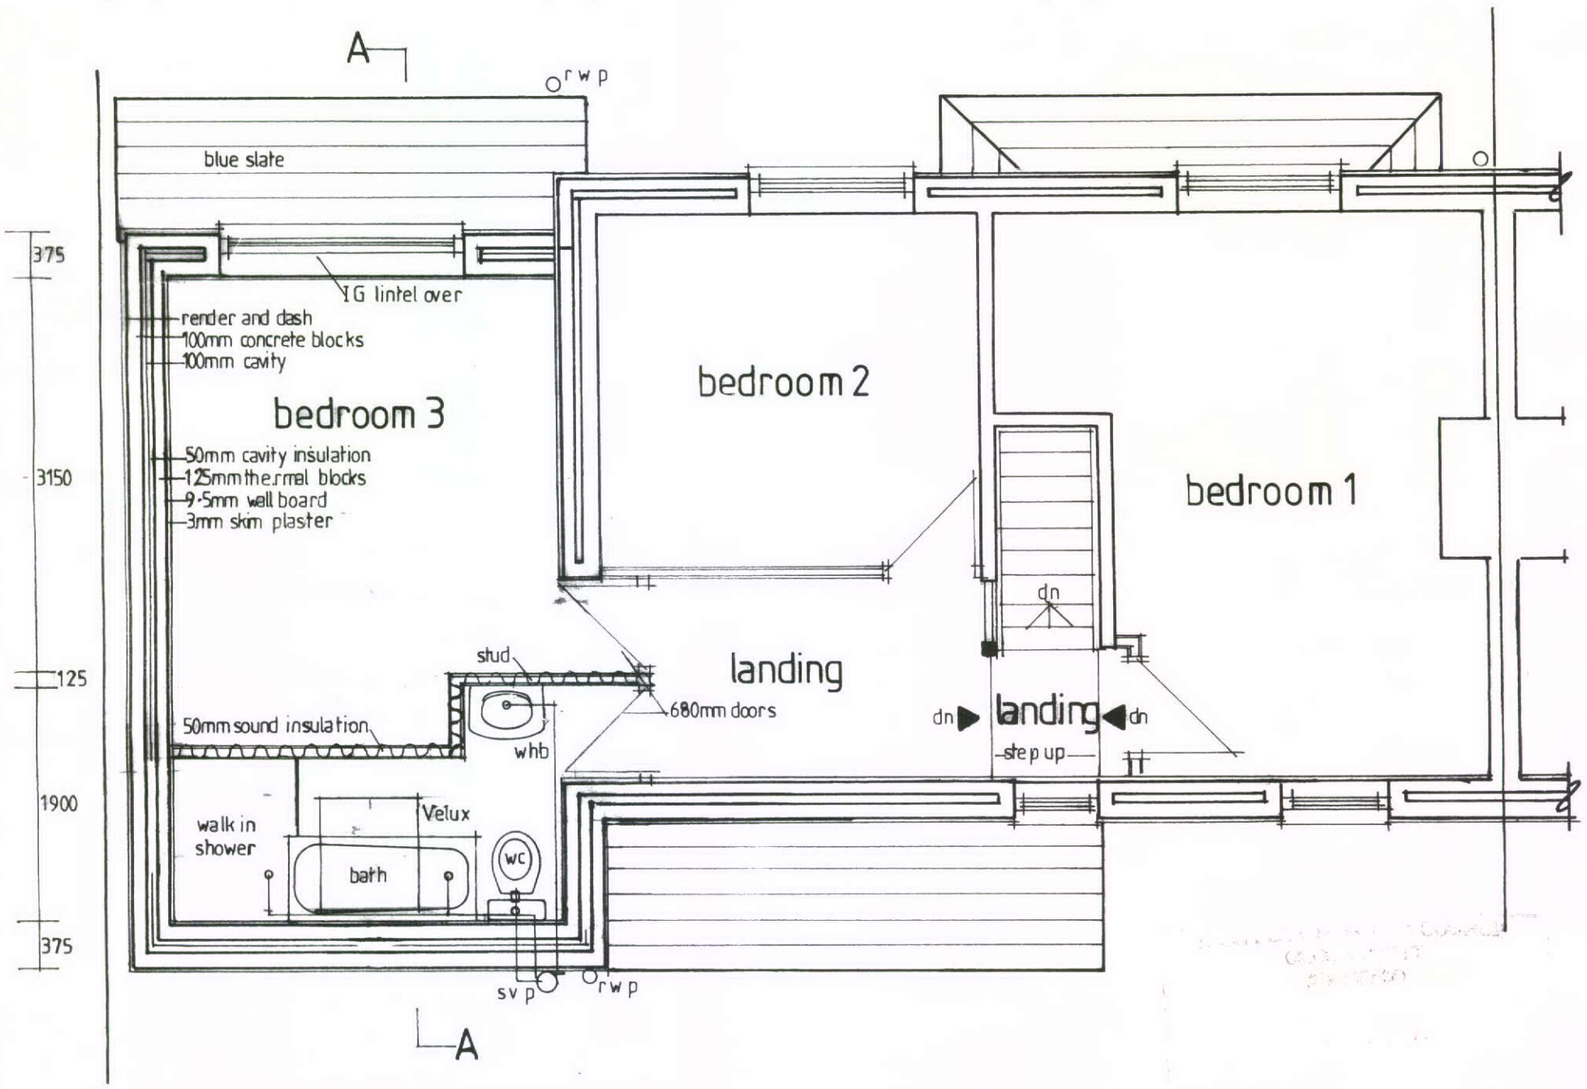

PROPOSED FIRST FLOOR PLAN.