HPK/2011/0111



Existing front elevation.

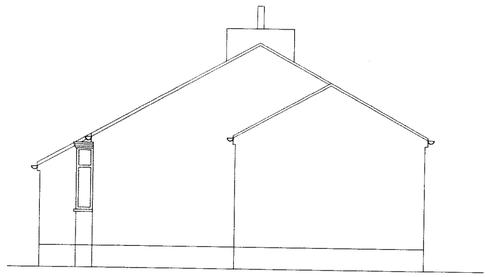

Existing side elevation.

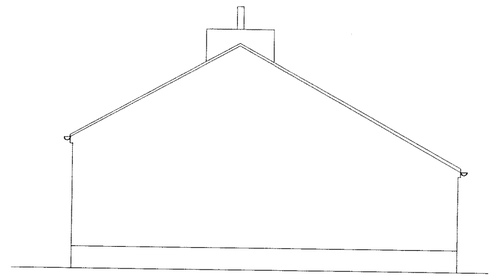

Existing side elevation.

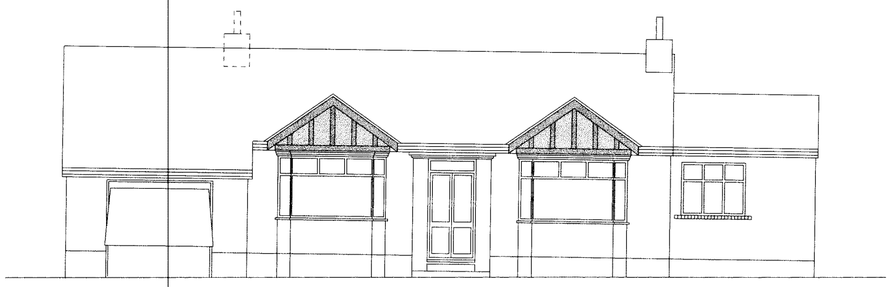

Proposed front elevation.

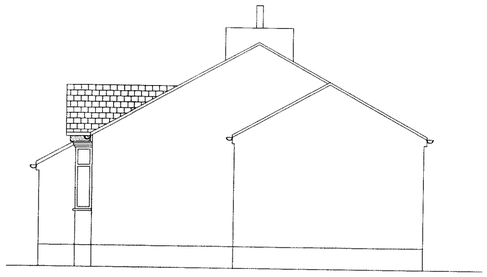

Proposed side ~~elevation~~.

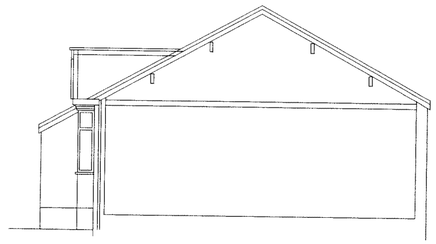

Section.

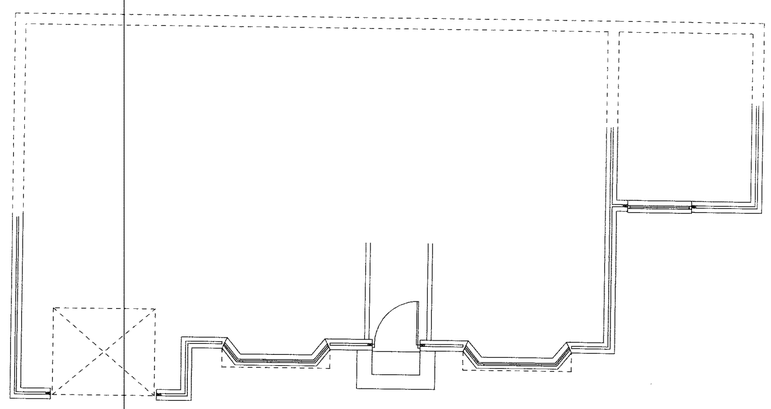

plan.

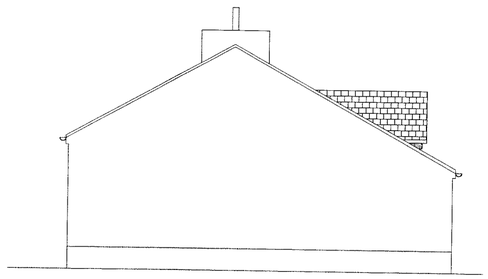

Proposed side elevation.

THIS DRAWING IS NOT TO BE COPIED OR REPRODUCED
WITHOUT THE PRIOR WRITTEN CONSENT OF PLANMART LTD.

PLANMART

Client:

Mr & Mrs Meats,
Mountain Ash, 21 Simmondley New Road, Glossop. SK13 6LP.

Project:

Proposed alterations to existing roof line on front elevation, removal of existing chimney stack and replacement bay window frames.

Title:

Existing and proposed plan, section and elevations.
(planning drawing only).

Scale: 1:100	A2 sheet
Drawn: MH	**Date:** Nov 2010.
Project no.: 2293	**Drawing no.:** 2293-1

PLANMART LIMITED
53A High St. West, Glossop,
Derbyshire SK13 8AZ.
Tel: 01457 863153 E mail: planmart@btconnect.com