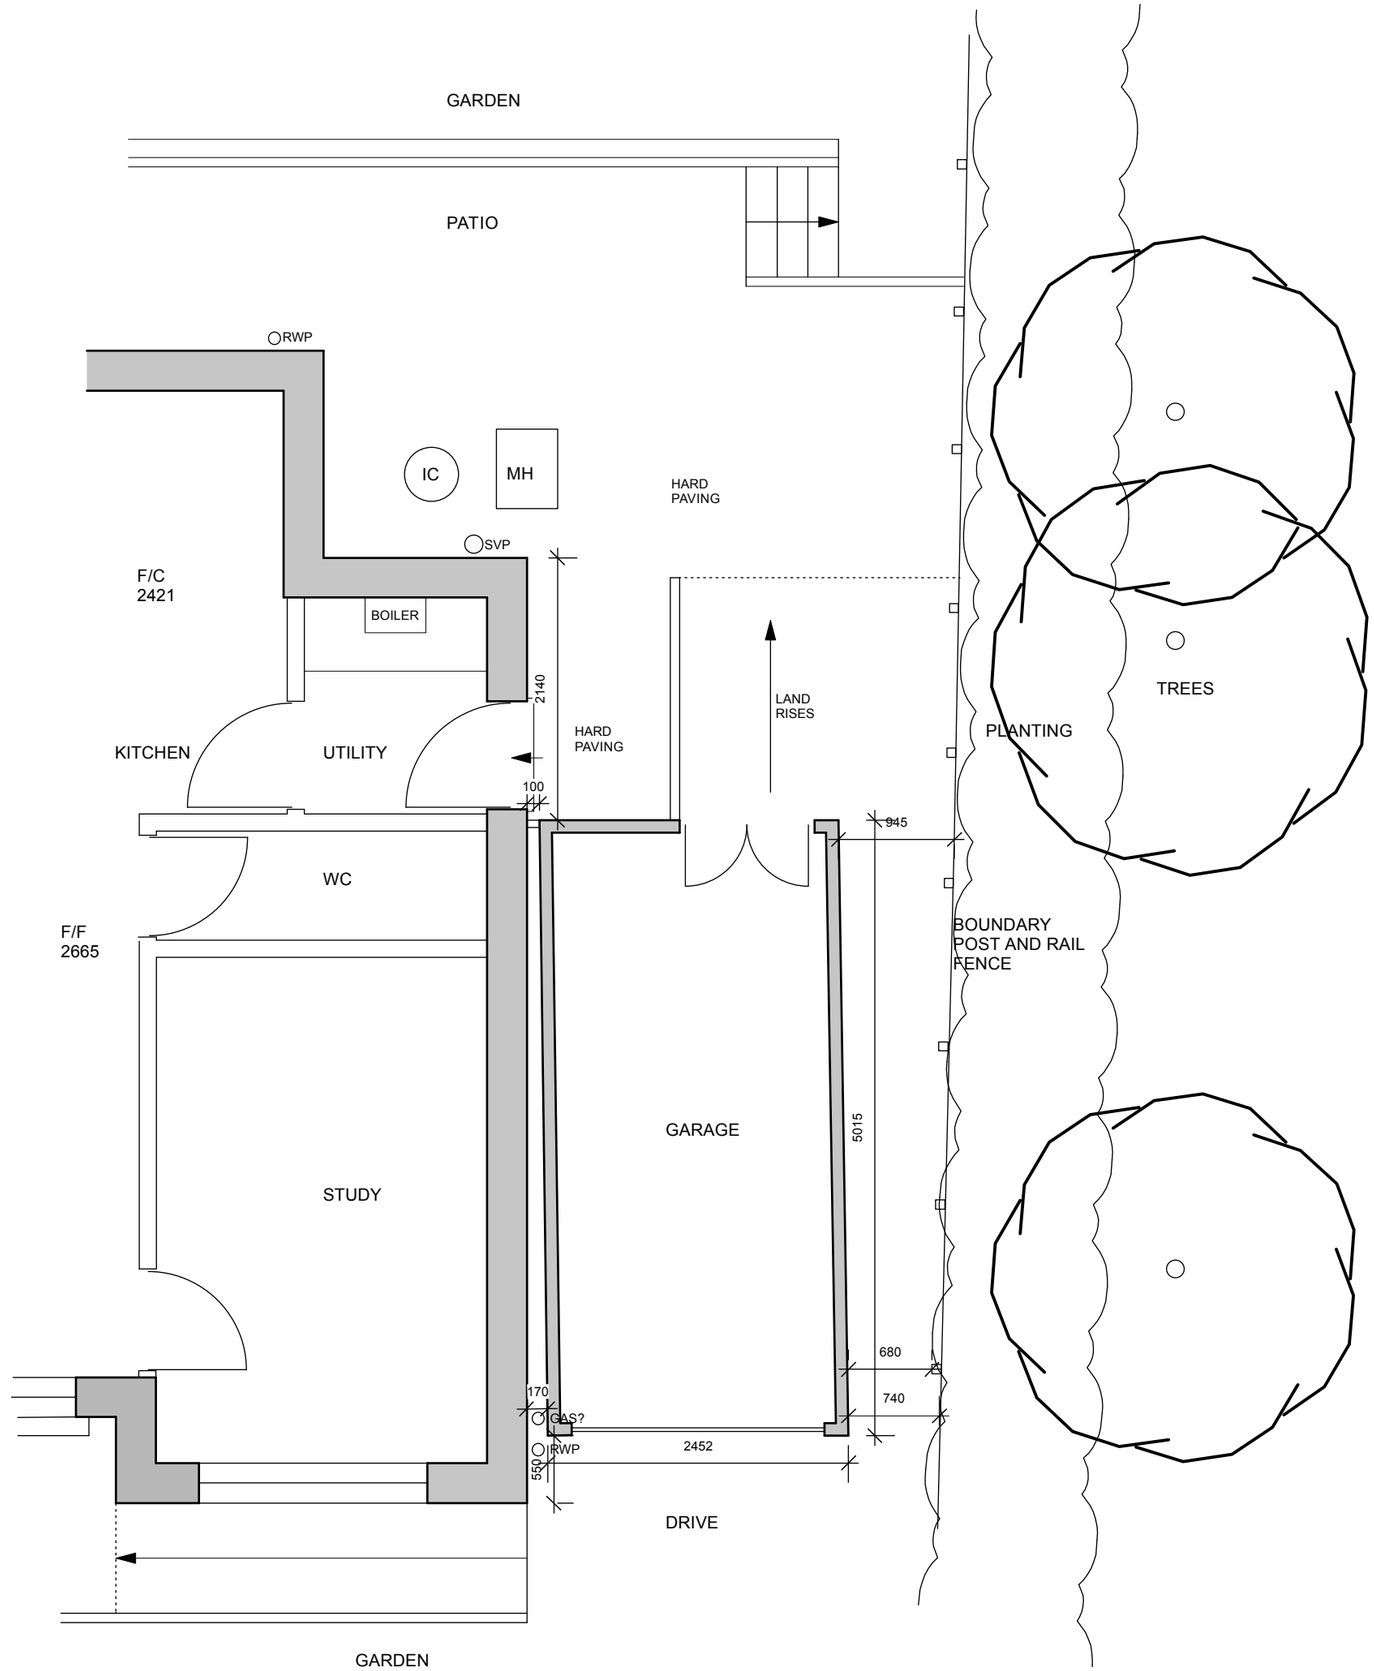

EXISTING PLANS 1:50 ELEVATION 1:100

Mattin MacLean Ltd
Chartered Architects
1 Market Street, Whaley Bridge
High Peak, SK23 7AA
Tel: 01663 733336 Fax: 01663 719916
Email: rvm@mattinmaclean.co.uk

Project: Extension, 18 Rowton Grange Road, Chapel-en-le-frith			Job No: M1101
Title: Existing Floor Plan			Date: Jan 11
			Scale: 1:50
Category	CISfb Element	Sequential No: 02	Revision

THESE DWGS. ARE FOR PLANNING APPROVAL ONLY AND SHOULD NOT BE USED FOR ANY OTHER PURPOSE WITHOUT PRIOR CONSENT OF THE ARCHITECT.