HPK/2011/0122

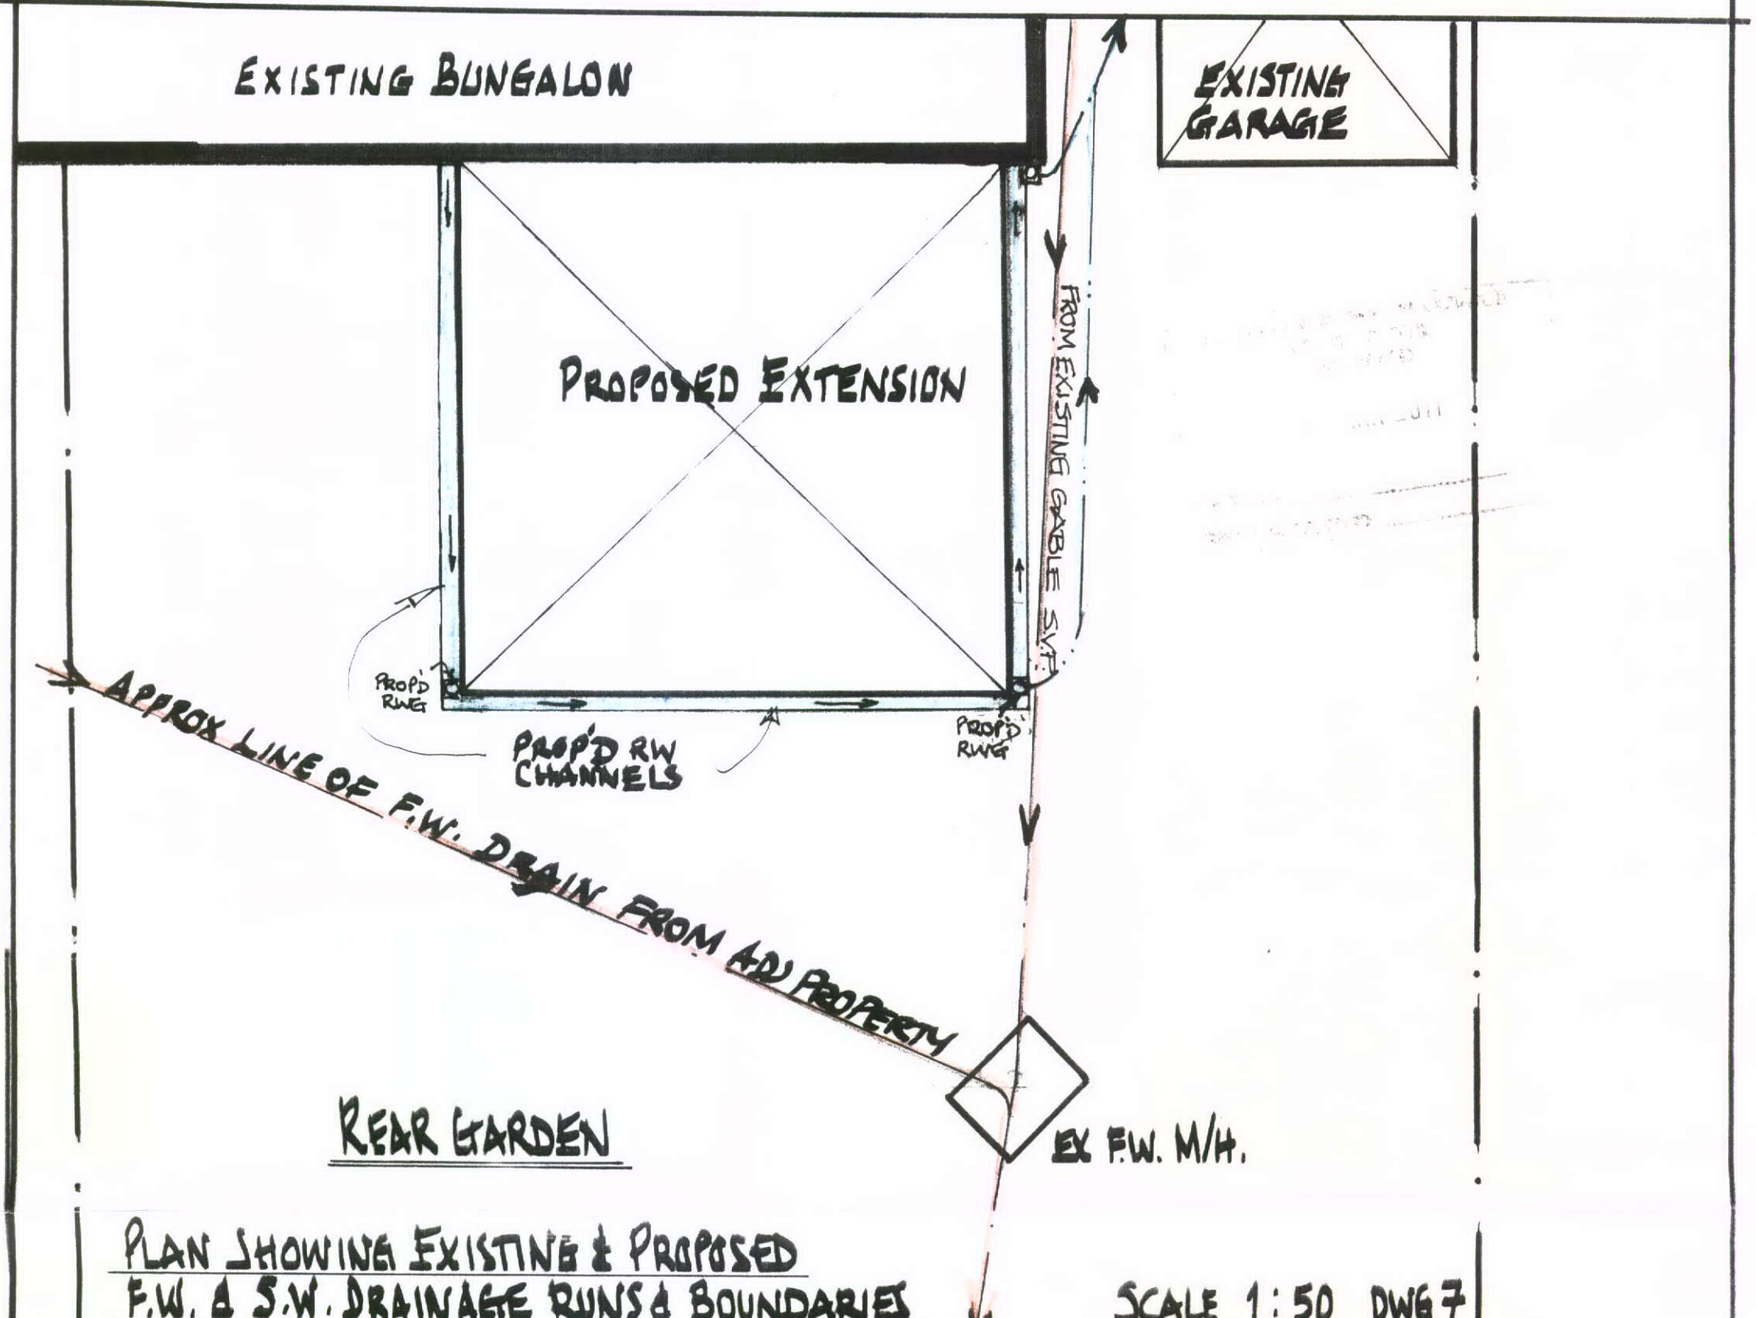

PLAN SHOWING EXISTING & PROPOSED F.W. & S.W. DRAINAGE RUNS & BOUNDARIES

SCALE 1:50 DWG 7