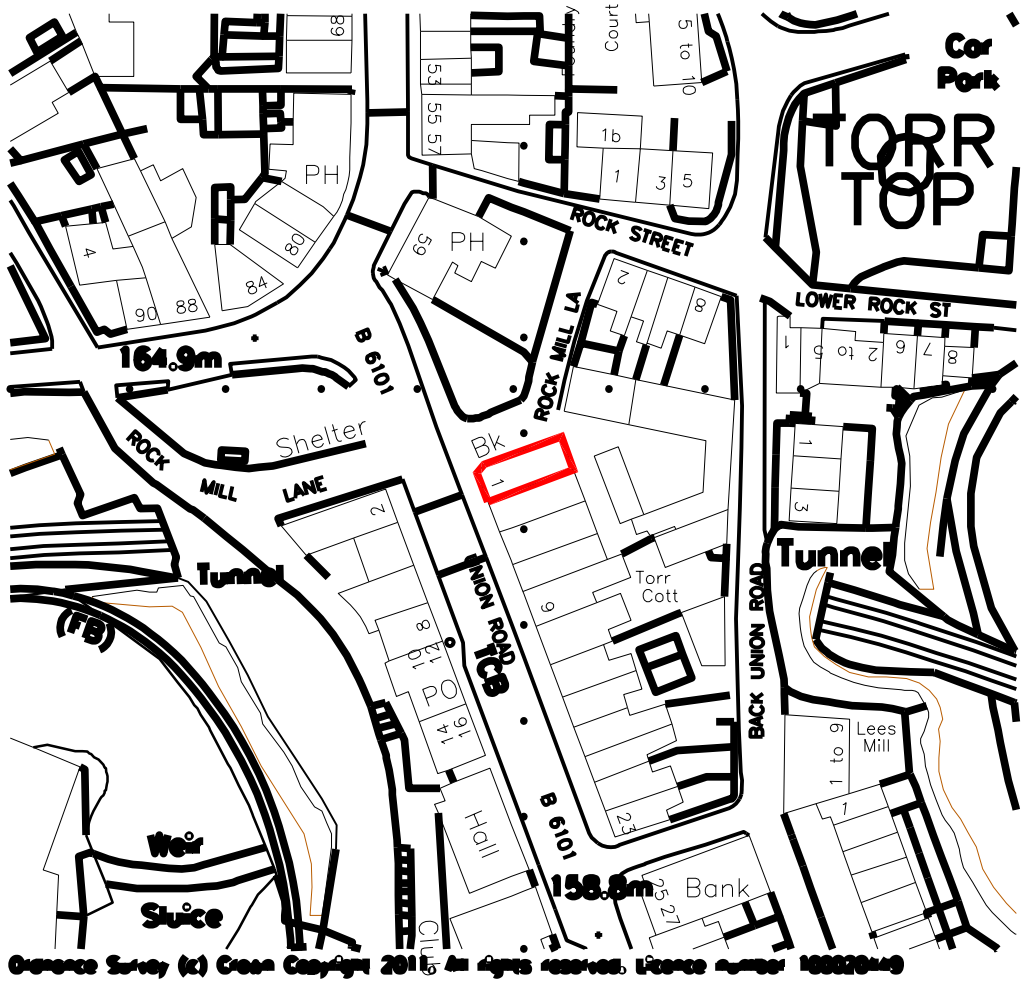

SITE PLAN
Scale 1:1250



BLOCK PLAN
Scale 1: 500

PLANNING/ADVERTS

NOTE
This drawing has been prepared from historical information that cannot be guaranteed accurate
Responsibility is not accepted for errors made by others in scaling from this drawing. All construction information should be taken from figured dimensions only.
All dimensions should be checked on site prior to the manufacture of any components

DATE :	REV	DRAWN	CHECKED	NOTES.

L&H LEWIS AND HICKEY

Architecture: Nottingham

Hazlemont House
11 Gregory Boulevard
Nottingham, NG7 6LB

Tel: 0115 962 9000
Fax: 0115 962 9001
Email: nottingham@lewishickey.com

Project Ref: N5471	Status: I

Project

NEW MILLS

1 UNION ROAD
HIGH PEAK
SK22 3EL
PIM No.12116

BARCLAYS

Drawing Title

SITE & BLOCK PLANS

REFRESH

Branch Sort Code	Branch ID	Supplier Project No
20-82-14	05	N5471

Scale	Drawn	Checked	Date
1:500/1250@A3	LA	DS	JAN' 11

Drg.No	Revision
N5471-D-190	-

Barclays FM Project No.