

1



2



3

Photographs As Existing

refer to existing site location plan for corresponding locations

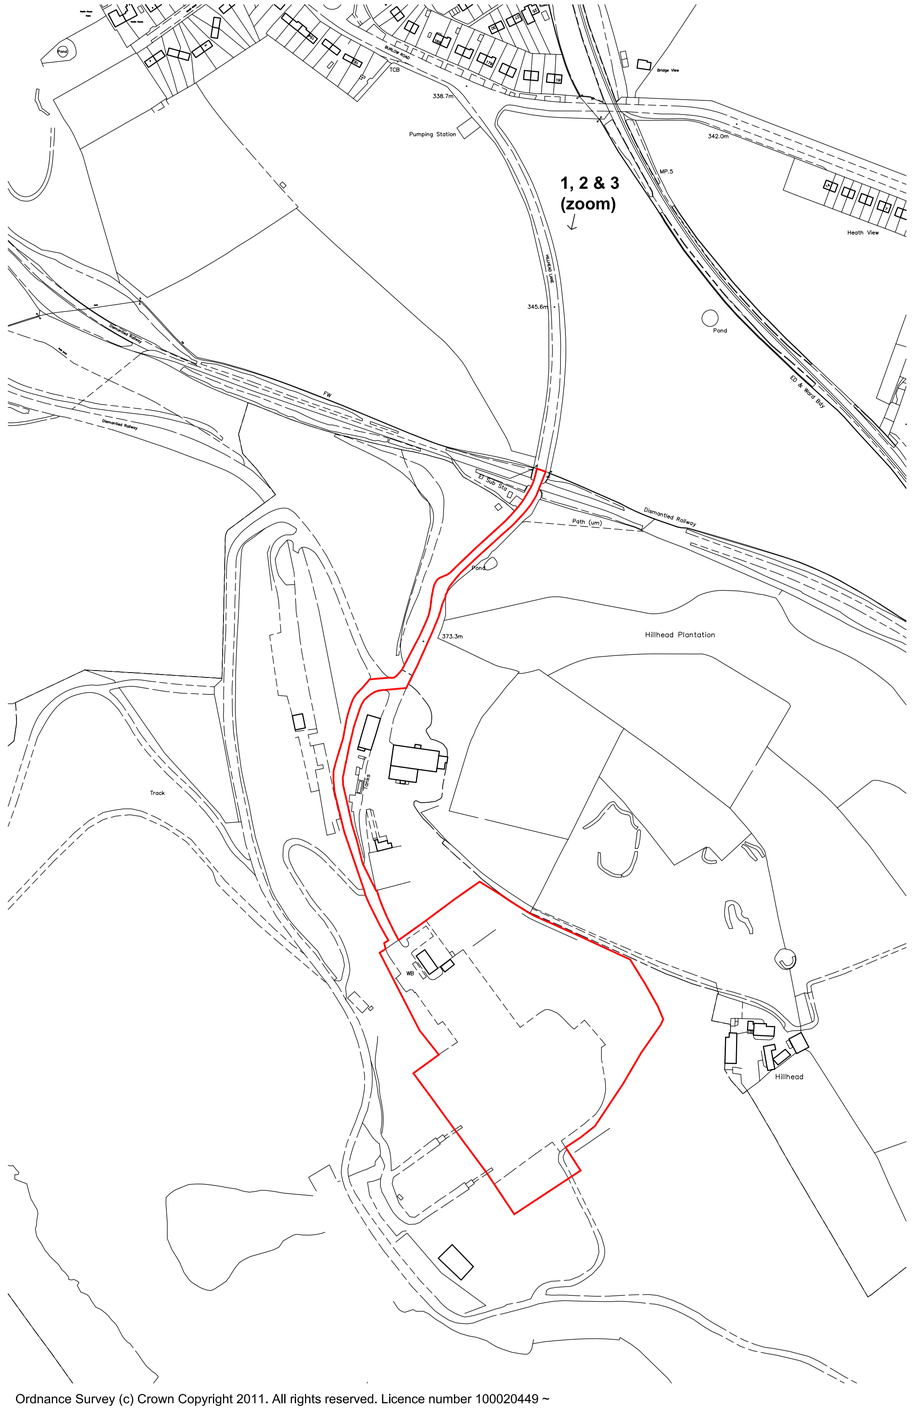

Ordnance Survey (c) Crown Copyright 2011. All rights reserved. Licence number 100020449 ~

Site Location Plan As Existing - Scale 1:2500

General comment on localised landscape.

The site is large, open and completely flat. It it surrounded on 3 sides by an existing chain link fence and on the remaining side by a quarry face to a height of approx. 20m. The site despite its size cannot be seen from outside of the site. To all intents the site is a plateaux with rising ground around it on 3 sides making it appear a somewhat flat bowl shape.

Views from the north are restricted by distance, existing mature woodland and land-form from any main road or public path. From the east views are not possible into the site because of land-form and existing tree cover. From the south the site is seen from and in the context of the rest of the worked quarry. There are no views possible into the site from the east.

It is not possible to say where material, minerals or vehicles will be stored on the site as this will be wholly down to operational needs which are yet to be determined.

These comments are clear from a visit to site and by the photographs on this plan.



Site Plan As Proposed - Scale 1:1250



4

5

Photographs As Existing

refer to proposed site plan for corresponding locations



6



7



8

Photographs As Existing

refer to proposed site plan for corresponding locations

Former Forticrete Works, Hillhead, Hillhead Lane, Buxton, Derbyshire

aaron chetwynd
ARCHITECT STUDIO

Copyright©
This drawing and the designs depicted may not be reproduced in whole or in part without the prior written permission of Aaron Chetwynd Ltd.

Aaron Chetwynd Ltd
3 New Stables, Ingestre,
STAFFORDSHIRE
ST18 0GB

Tel. 01889 270013
enquiry@aaronchetwynd.com
www.aaronchetwynd.com

Notes:

Rev.	Description.
-	1st Publication: 02/02/2011 2nd Publication: 09/03/2011

PAPER SIZE A1

Project Details: Proposed change of use of existing quarry land to storage of road salt and vehicle compound

Drawing Title : Planning Drawing

Scale: As Stated

Client : Stonevada Limited

Drawing Number: 1440 - 100 - A

Drawn By: Ben Todd-Jones