HPK/2011/0146

CAVENDISH ARCADE BUXTON LOCATION PLAN AT 1:1250

18 MAR 2011

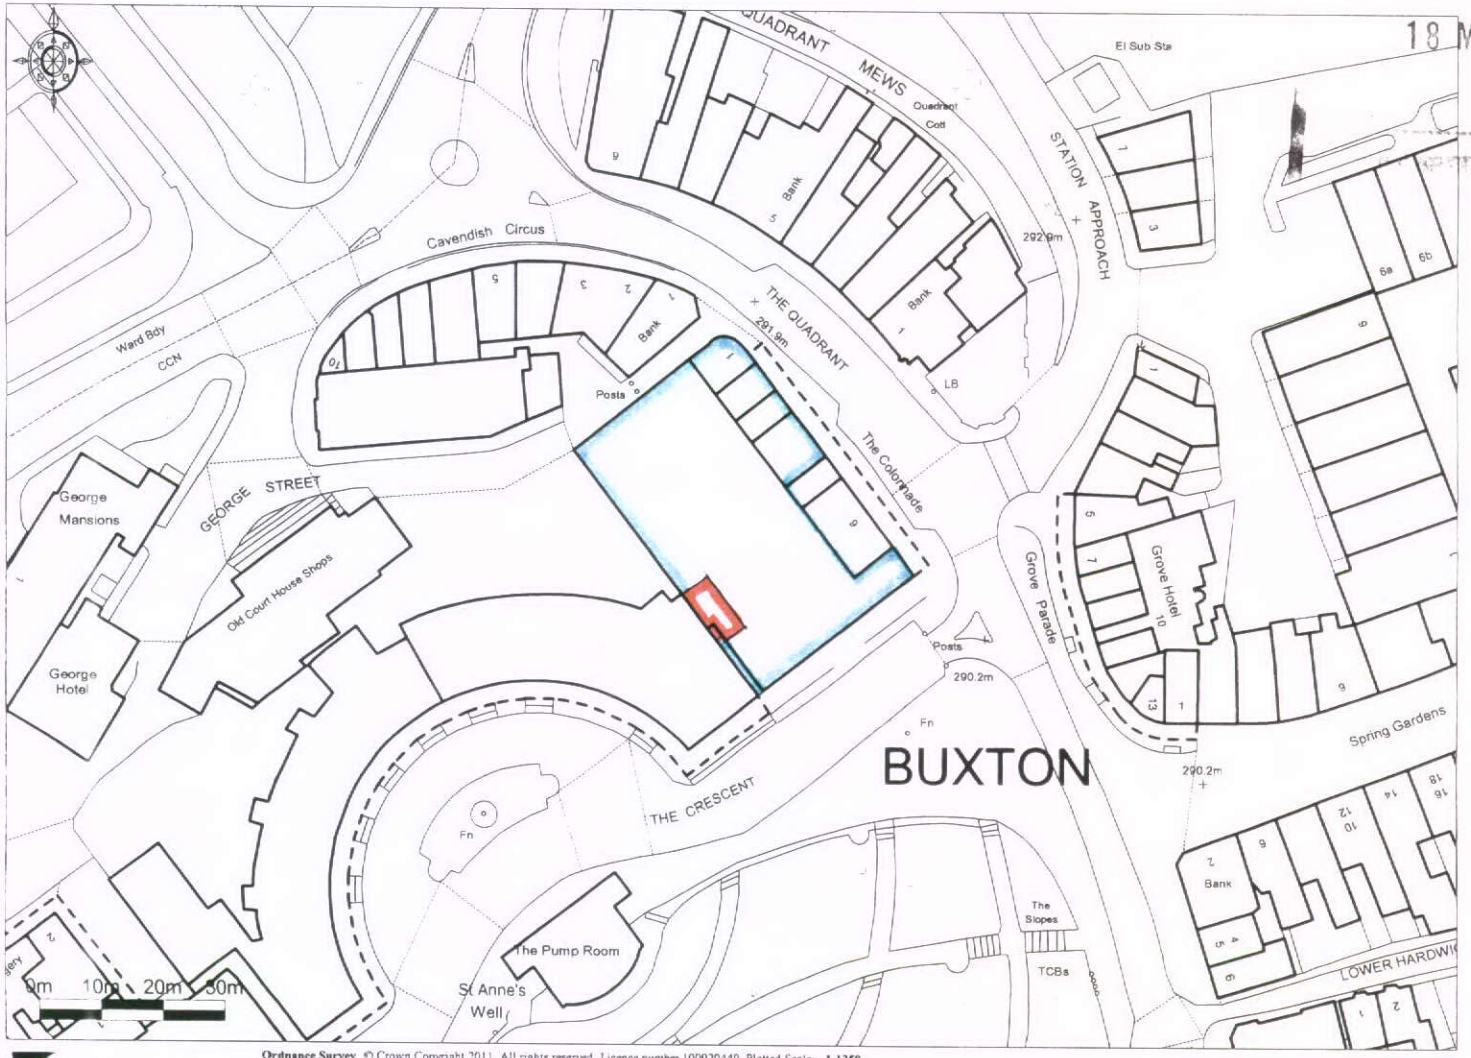

Promap®
Ordnance Survey © Crown Copyright 2011. All rights reserved. Licence number 100020449. Plotted Scale - 1:1250

WAW/3110/16.03.2011