


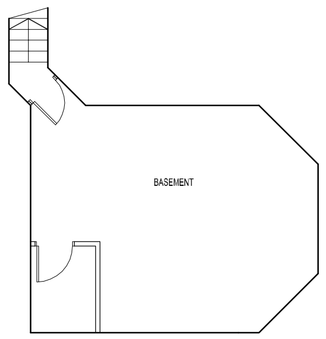


BASEMENT
SCALE 1:100

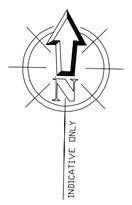


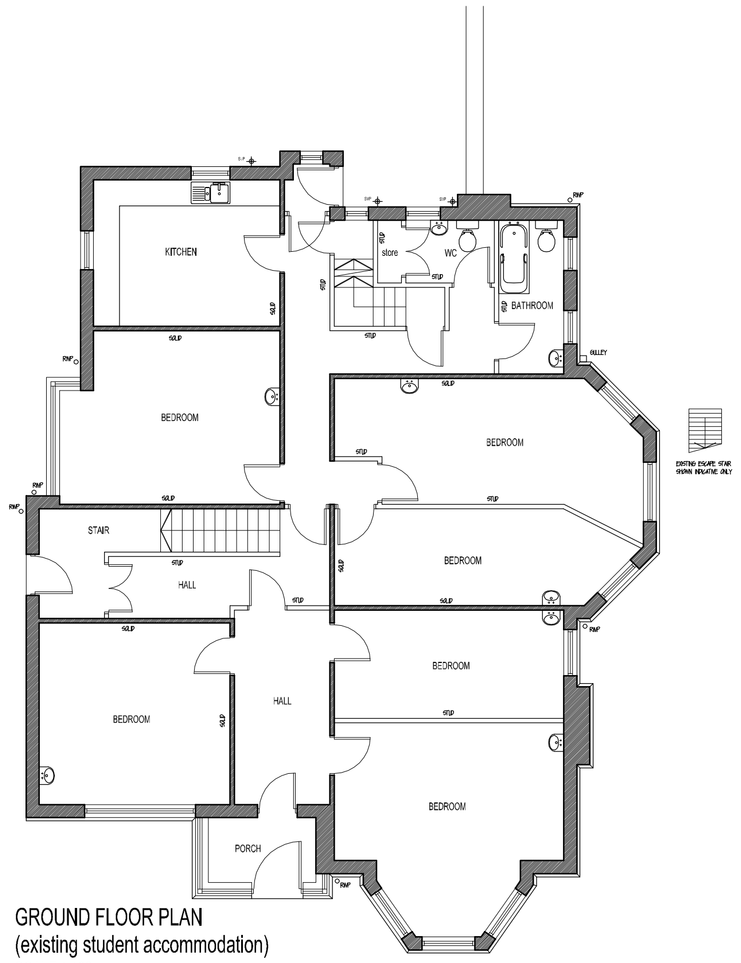

GROUND FLOOR PLAN
(existing student accommodation)
SCALE 1:100

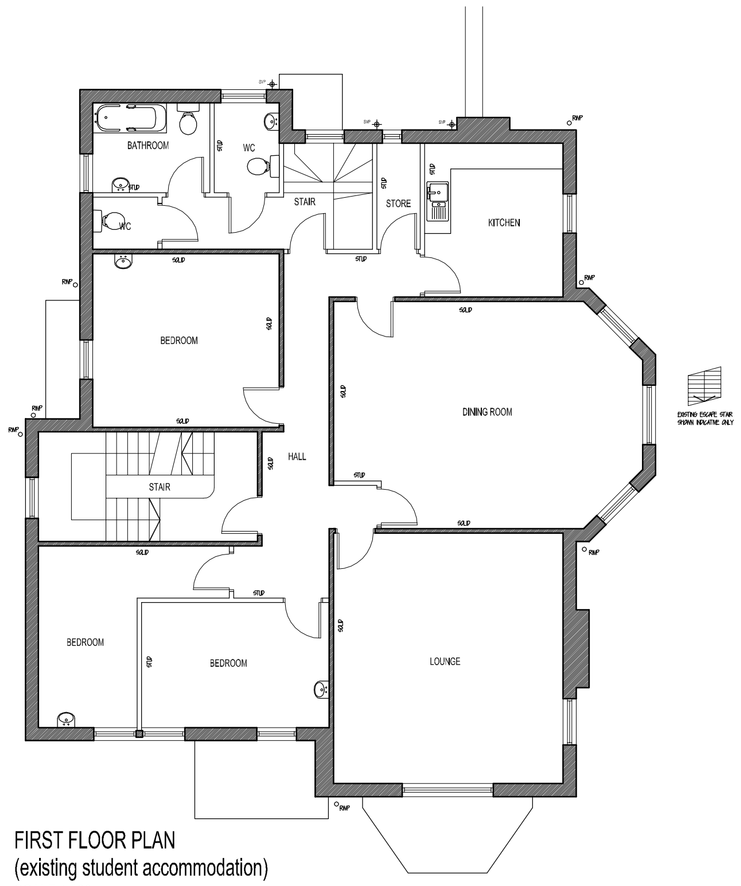

FIRST FLOOR PLAN
(existing student accommodation)
SCALE 1:100

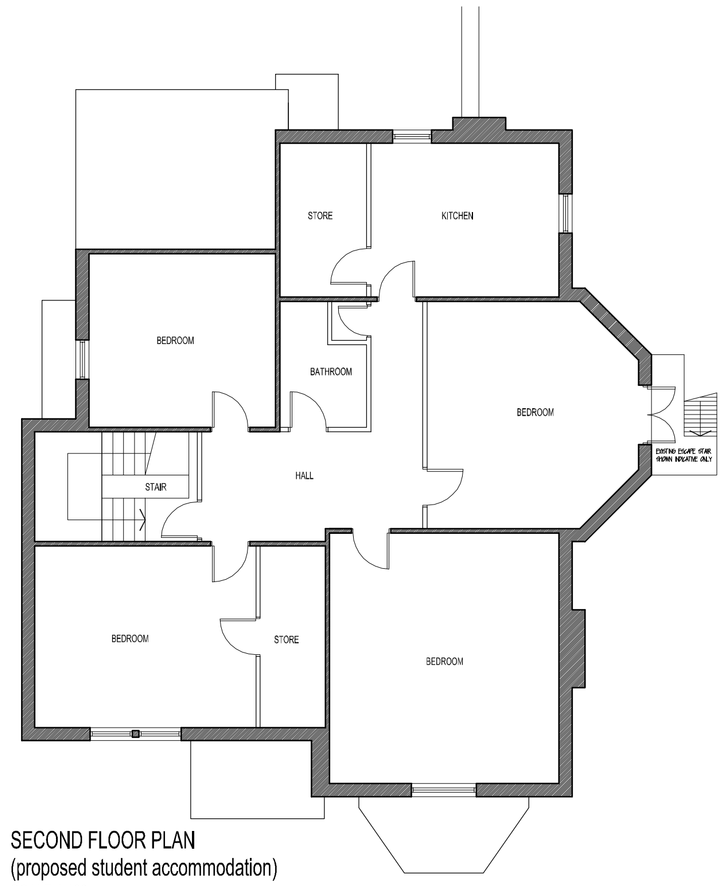

SECOND FLOOR PLAN
(proposed student accommodation)
SCALE 1:100

Revision	Date
-	-

Change of Use

28 Park Road, Buxton

Mr D Patchett

Proposed

Plans

Richard Mundy Building Design Ltd.
Travel House, Buxton Road,
Bakewell, DE45 1BZ
Tel & Fax: 01629 815053
e-mail: r.mundy@btinternet.com

Date:	**Scale:**	
	A3 Issue	**A1 Issue**
March 2011	1.200	1.100
Ref: JM	**Dwg. No.** 1438-02	

© COPYRIGHT EXISTS ON THE DESIGNS AND INFORMATION SHOWN ON THIS DRAWING
The Contractor must verify all dimensions on site before making shop drawings or commencing work of any kind. No dimensions to be scaled from this drawing. Architect to be notified of any discrepancies in dimensions immediately.