

PROPOSED EXTENSION, ALTERATIONS AND NEW BICYCLE STORE AT 50 HAYFIELD ROAD, NEW MILLS.

23 MAR 2011

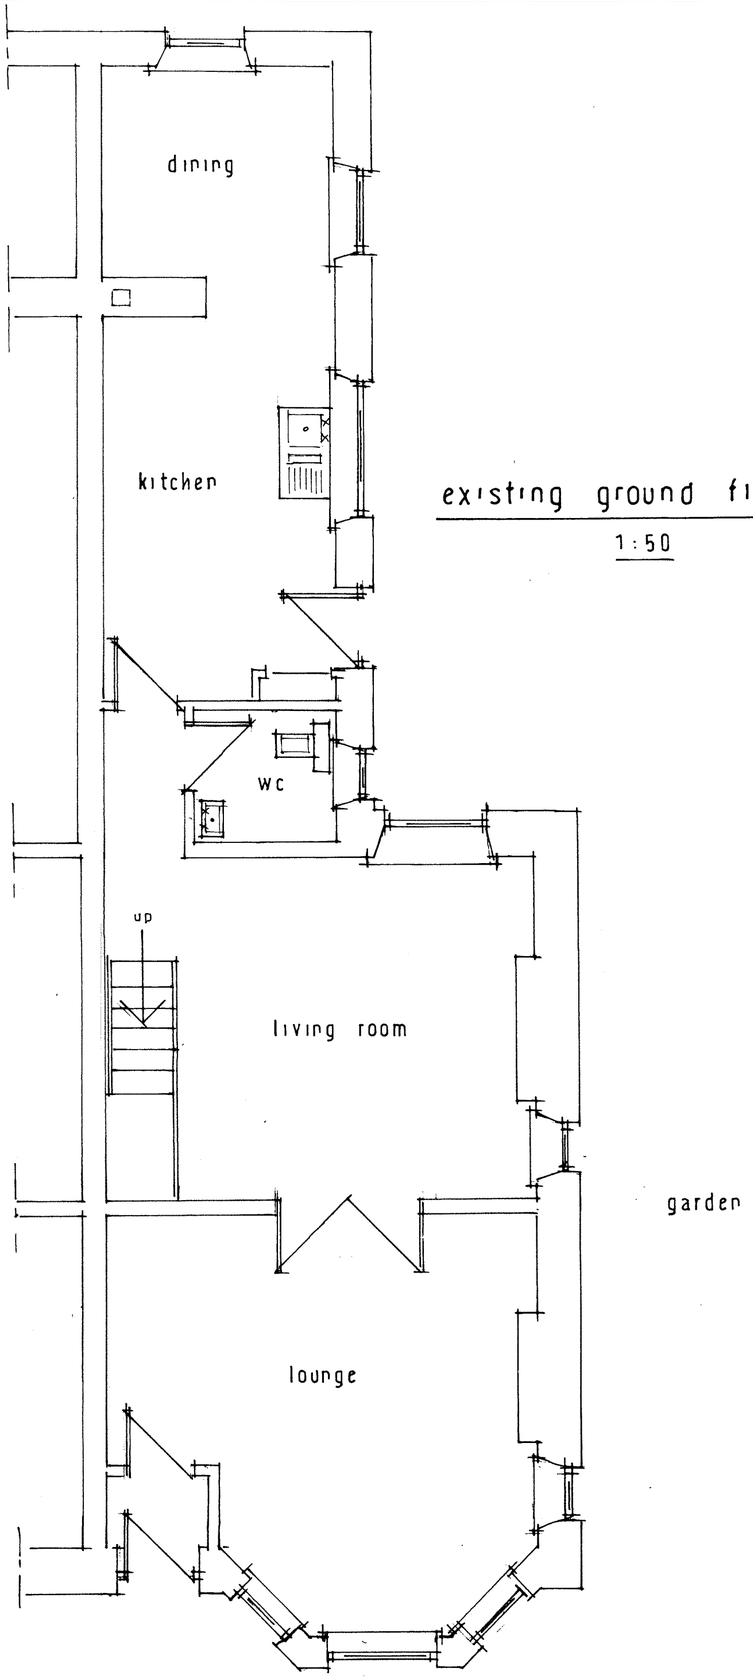


existing ground floor

1:50

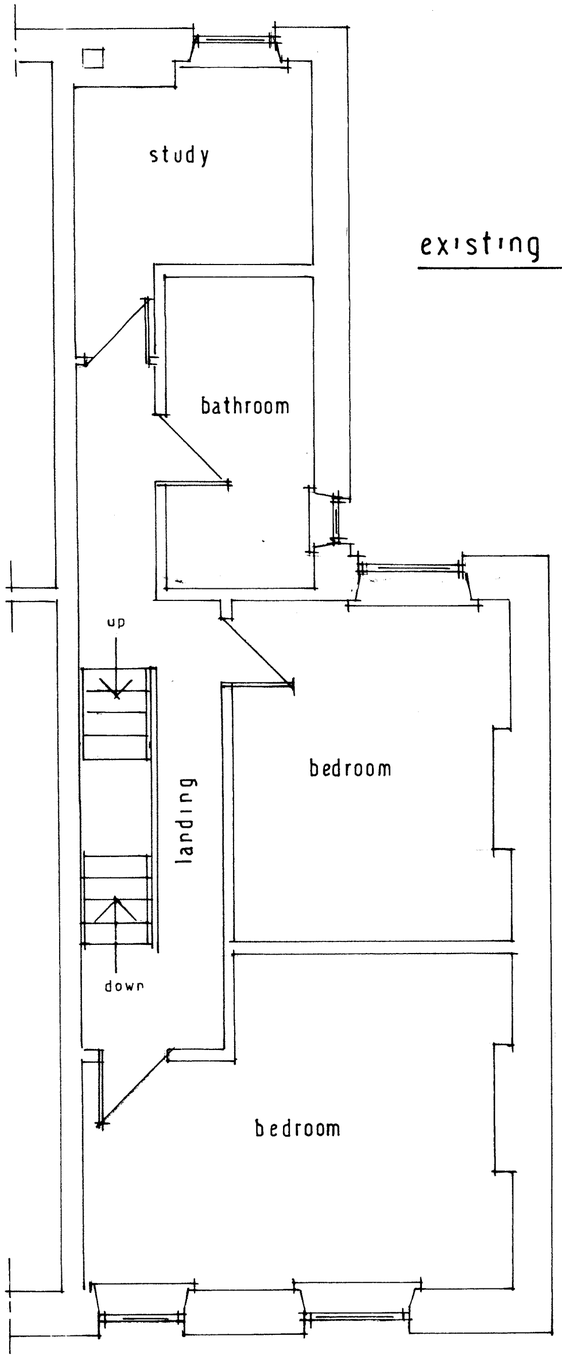

existing first floor

1:50

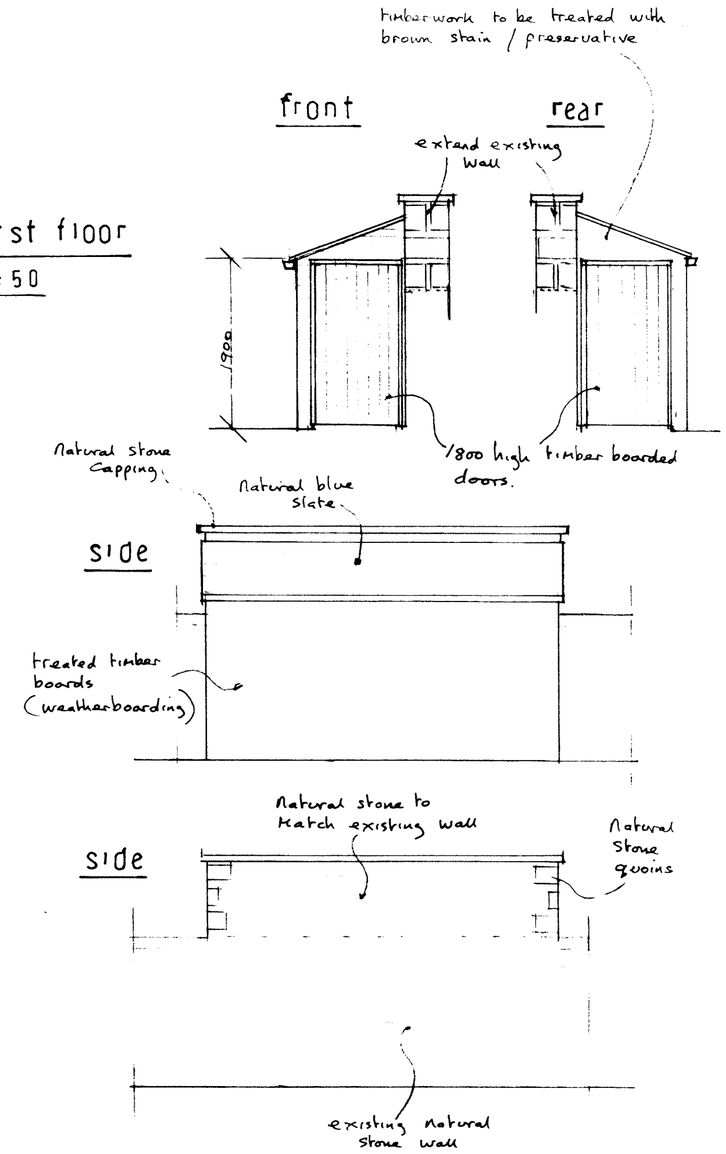

bicycle store elevations

1:50

John F. Lomas. M.R.I.C.S., M.B.Eng
Rothbury
Chapel Road
Hayfield
High Peak SK22 2JF
Tel. 01663 745186

drg no 11 • 3 / 1