

scale 1 : 100

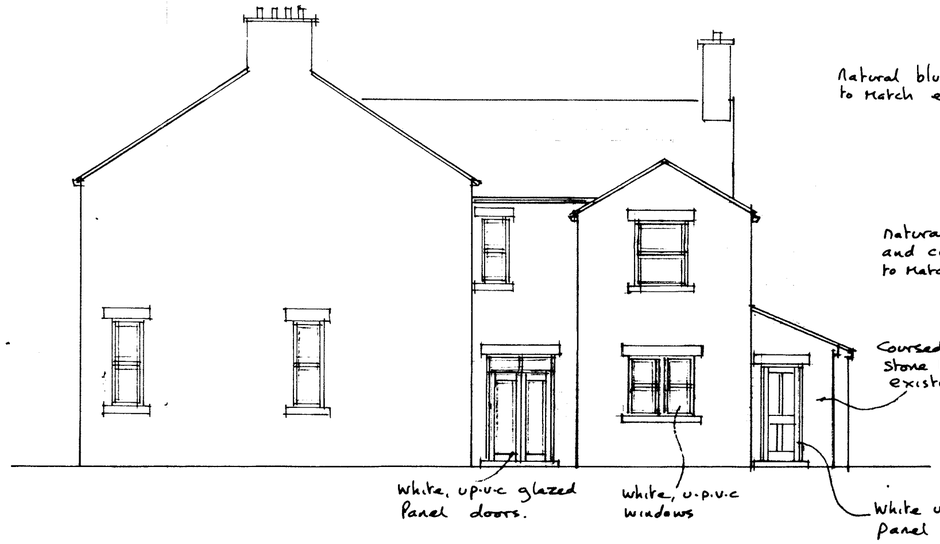


proposed side

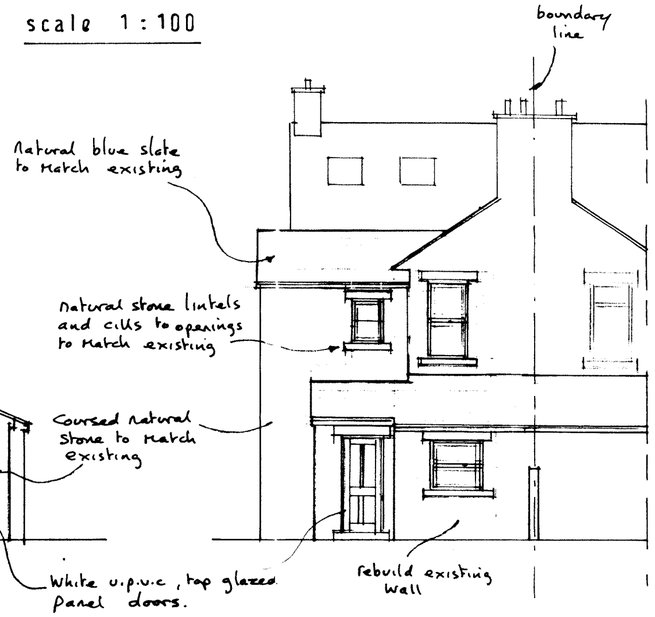


proposed rear


proposed front

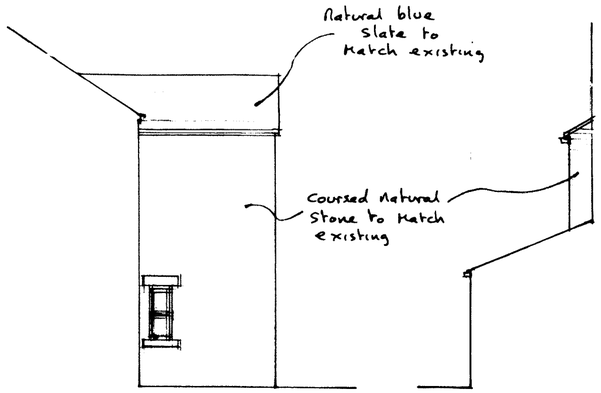


proposed side

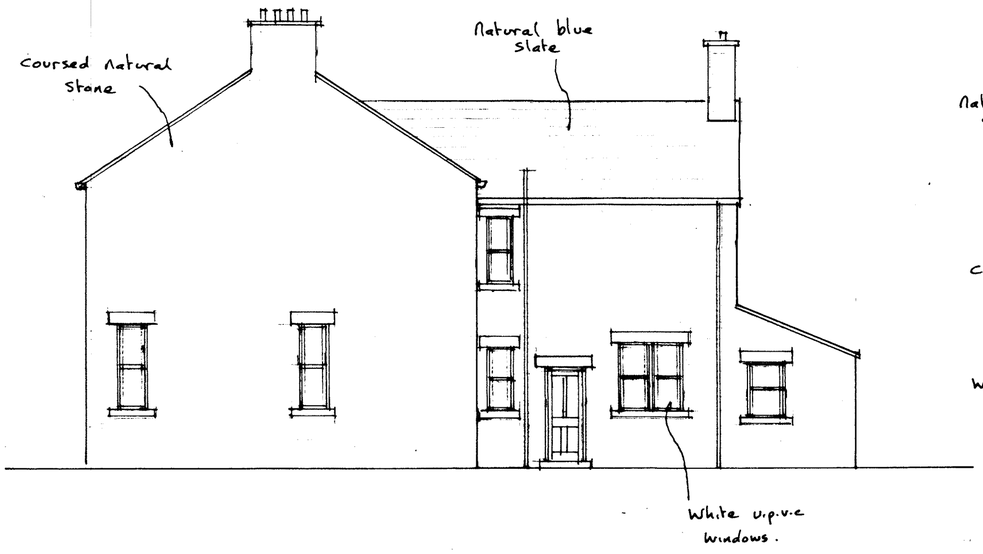

existing side

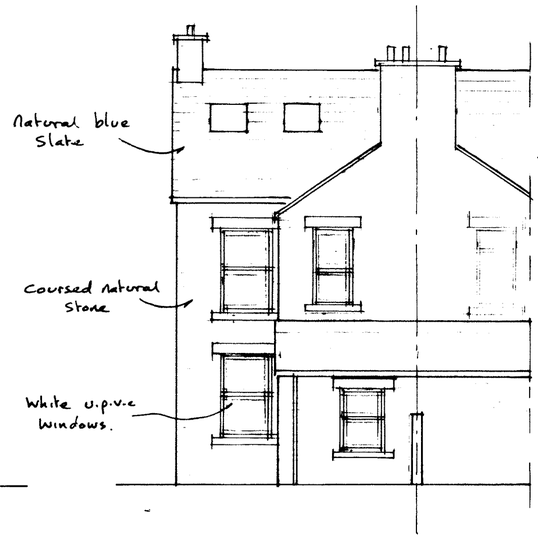

existing rear

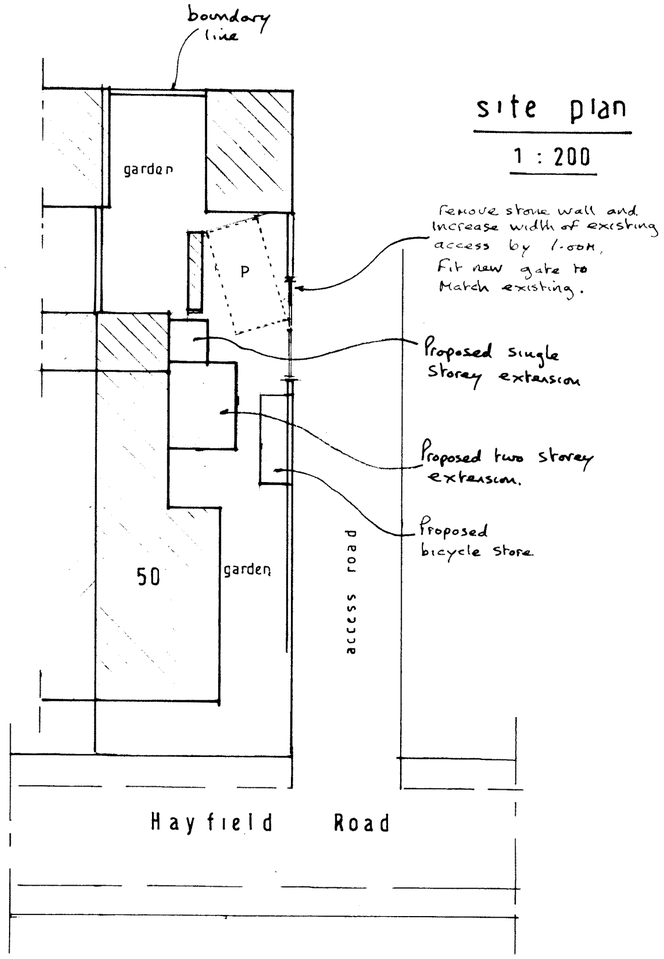

site plan

1 : 200

John F. Lomas. M.R.I.C.S., M.B.Eng
Rothbury
Chapel Road
Hayfield
High Peak SK22 2JF
Tel. 01663 745186

drg no 11·3/3