
2011/0163



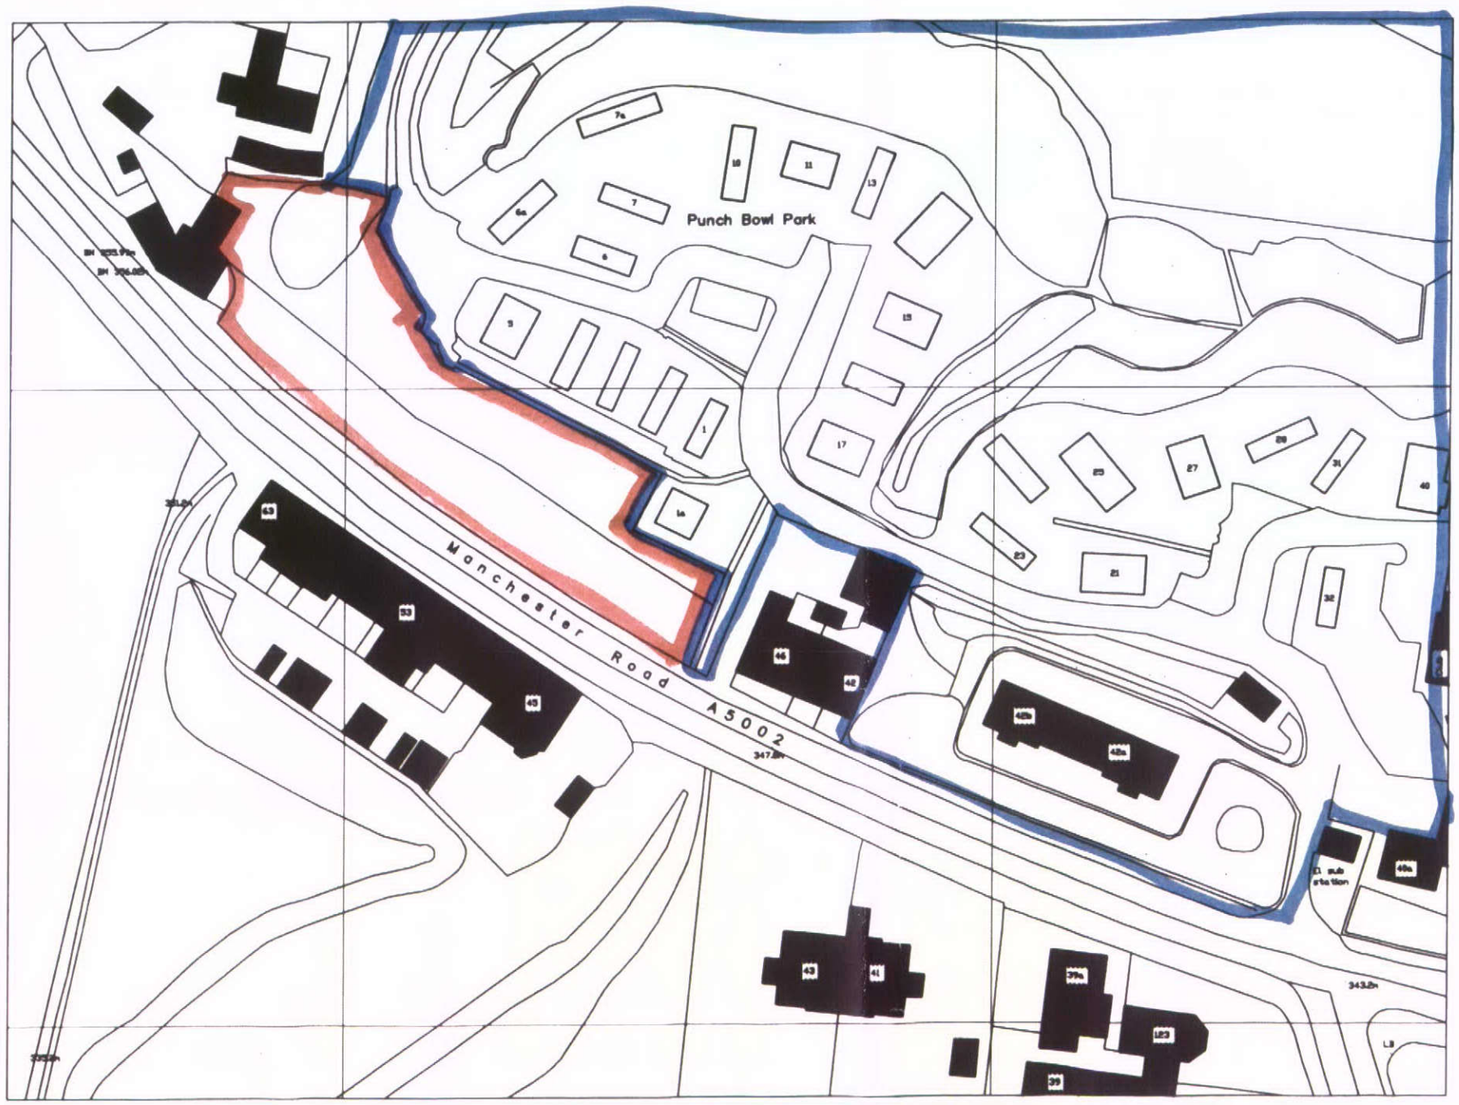

Site Plan as Existing

©Copyright 2006 Paul Dinsdale Associates

File c:\drawings\pubs\pubs1.dwg

Rev	Date	Initials	Description

PDA GROUP
PAUL DINSDALE ASSOCIATES LIMITED
8, The Quadrant, Buxton
Derbyshire SK17 6AW
Tel. Buxton (01 298) 26 234

Client

Mr & Mrs G Turner

Job Title

Proposed Residential Development, Manchester Road, Buxton, Derbyshire

Drawing Title

Site Plan as Existing before Removal of Park Homes

Scale

1 : 1000 @ A3

Job No	Drawing No	Rev.
0622	01	