
Dimensions are to be checked on site. Do not scale from drawings. Report discrepancies to the Architect.


NMA/2011/0166

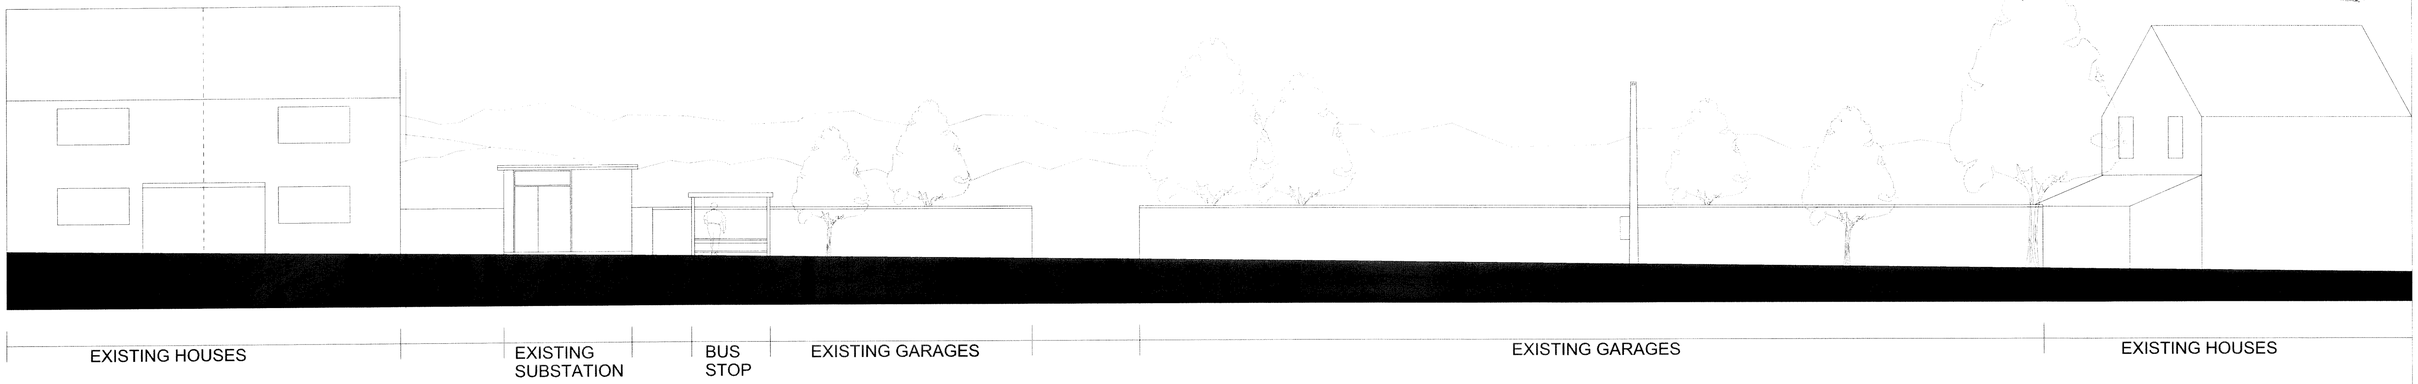


EXISTING WEST DRIVE ELEVATION




PROPOSED WEST DRIVE ELEVATION

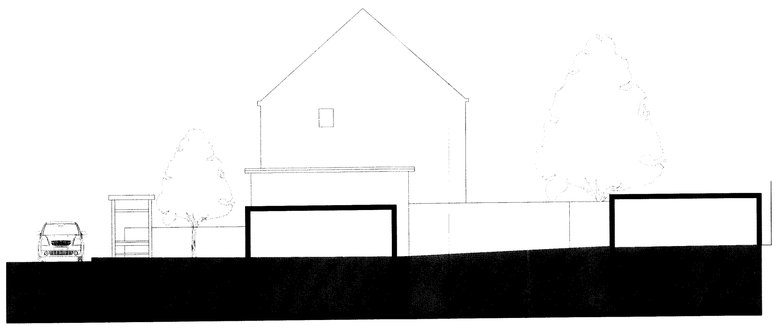

EXISTING SITE SECTION A-A

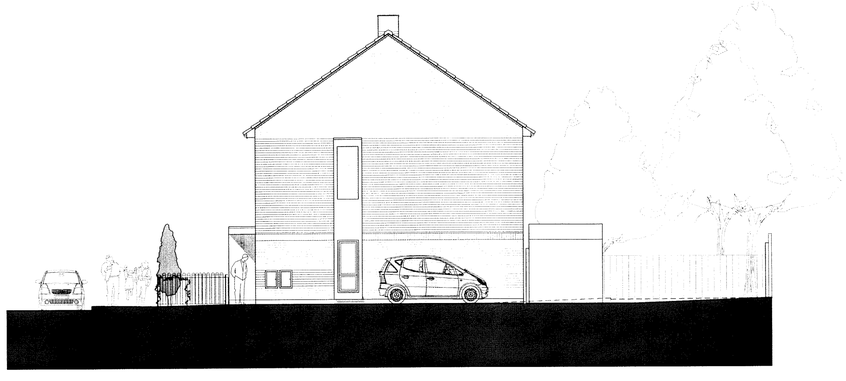

PROPOSED SITE SECTION A-A

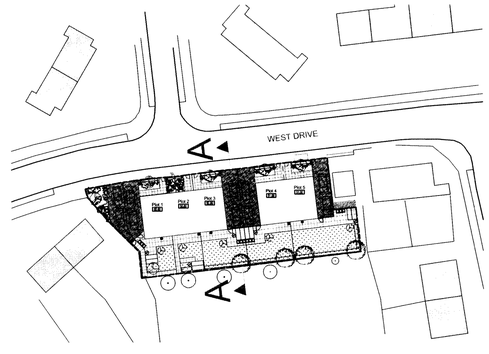

PROPOSED SITE PLAN - NTS

DESIGNATION	DETAILS OF REVISION	DATE	INITIALS
D	PLOT 2 RROF AMENDED	03.03.12	SK
C	CHIMNIES ADDED AS REQUESTED BY PLANNERS. NOTES ADDED.	02.12.09	SK
B	BLOCK NAMED EXCHANGED	17.11.09	SK
A	FRONT METAL GATES AMENDED TO 1200MM HIGH TO SUIT SECURE BY DESIGN OFFICERS COMMENTS. LANDSCAPE AMENDED TO MATCH TPM LANDSCAPE PLAN.	09.11.09	SK

PROJECT
West Drive, Tintwistle
SK13 1LX

TITLE
Site Elevation and Sections
...

SIZE A1

STATUS PLANNING

PROJECT No 1176 | DRAWING No L006D

DRAWN by SK | CHECKED CG

DATE OCT09 | SCALE (a.n.o) 1:100

JOHN McCALL ARCHITECTS LTD
No .1 Arts Village, Henry Street, Liverpool L1 5BS Tel: 0151 707 1818 Fax: 707 1819
Old Coop Building, Church Street, Hayfield, SK22 2JE e-mail: admin@johnmccall.co.uk