HPK/2011/0140

THIS DRAWING IS NOT TO BE COPIED OR REPRODUCED
WITHOUT THE PRIOR WRITTEN CONSENT OF PLANMART LTD.

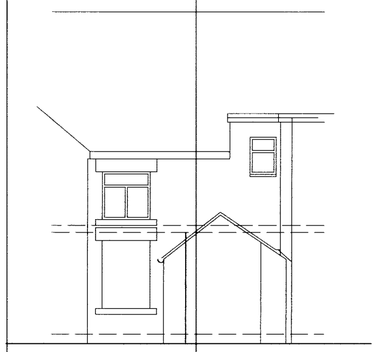

Existing rear elevation.

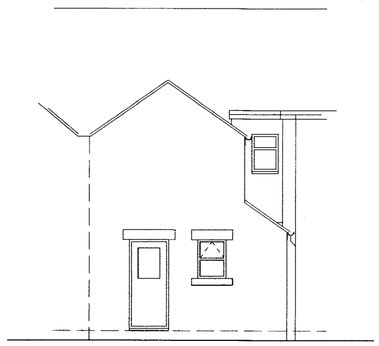

Proposed rear elevation.

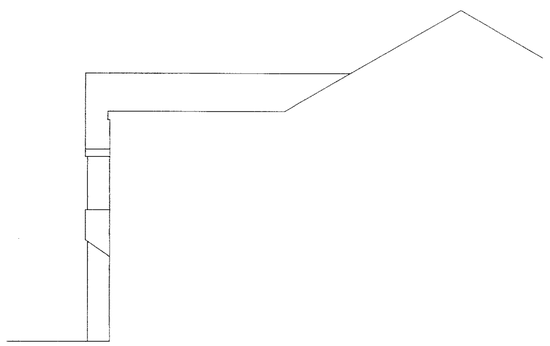

Existing side elevation.

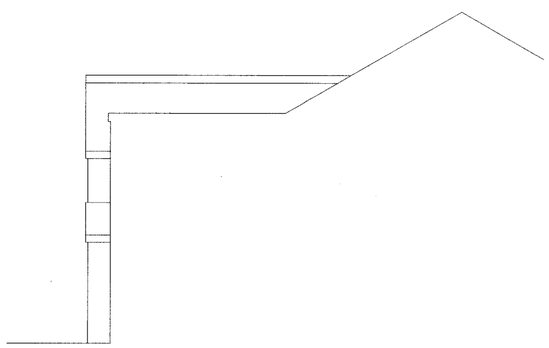

Proposed side elevation.

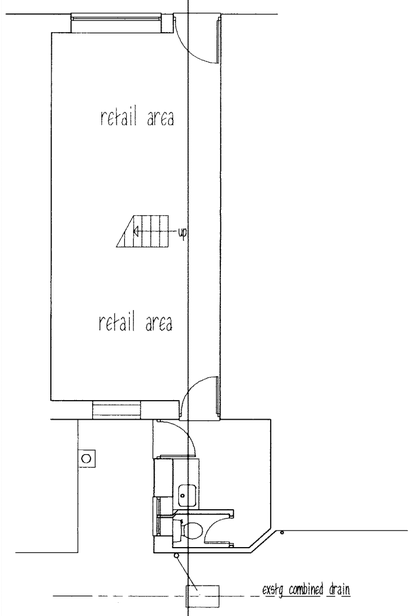

Existing ground floor plan

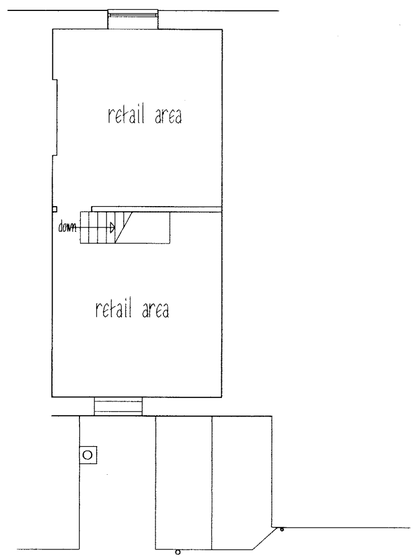

Existing first floor plan

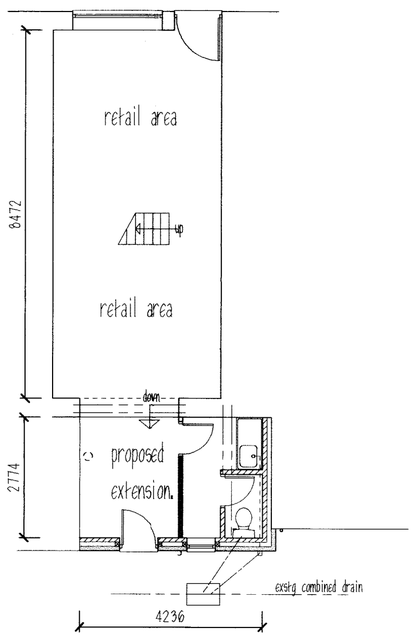

Proposed ground floor plan

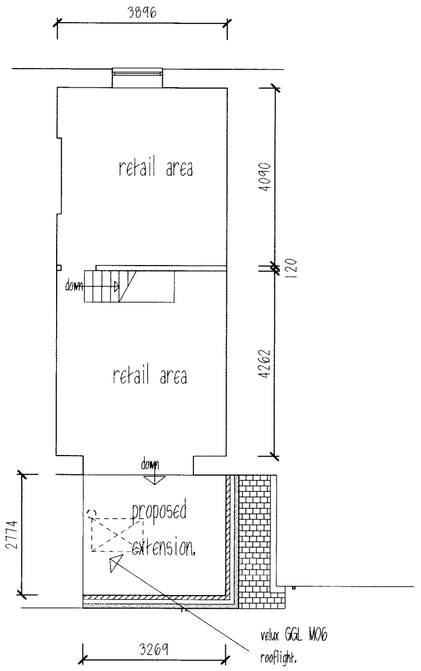

Proposed first floor plan

PLANMART

Client:

Sarah Woolley,
Bay Tree Bookshop, High St. West, Glossop. SK13

Project:

Proposed two storey rear extension.

Title:

Plans, section and elevations (planning drawing only).

Scale: 1:100 A2 sheet.

Drawn:	Date:
MH	FEB 2011
Project no.: 2376	**Drawing no.:** 2376-1

PLANMART LIMITED
53A High St. West, Glossop,
Derbyshire SK13 8AZ.
Tel: 01457 863153 E mail: planmart@btconnect.com