



Proposed front elevation.




Proposed side elevation.

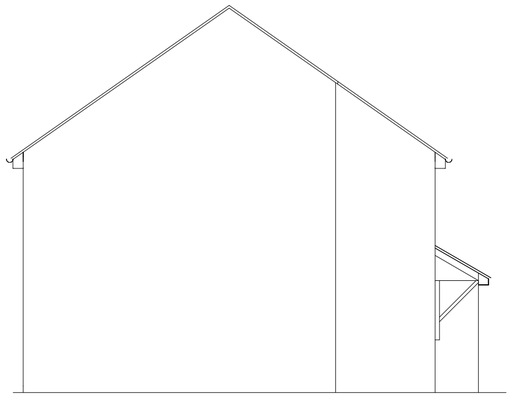


Proposed rear elevation.

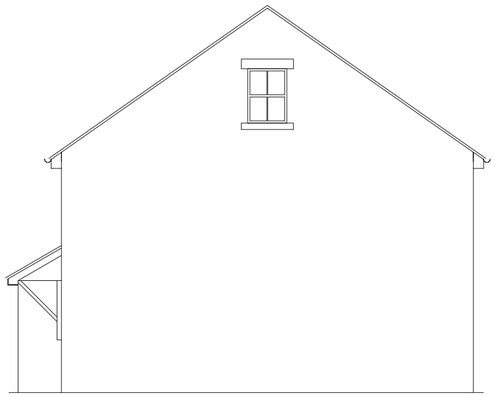


Proposed side elevation.

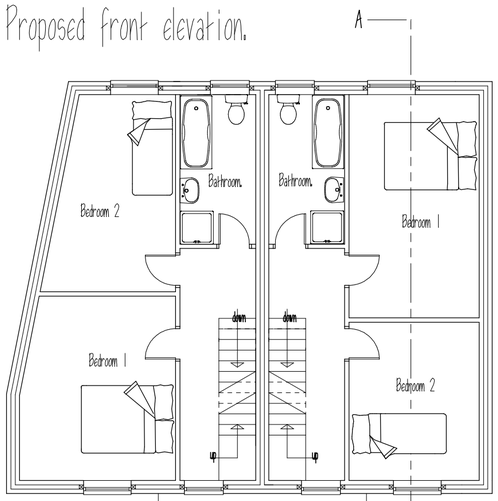

Proposed first floor plan.

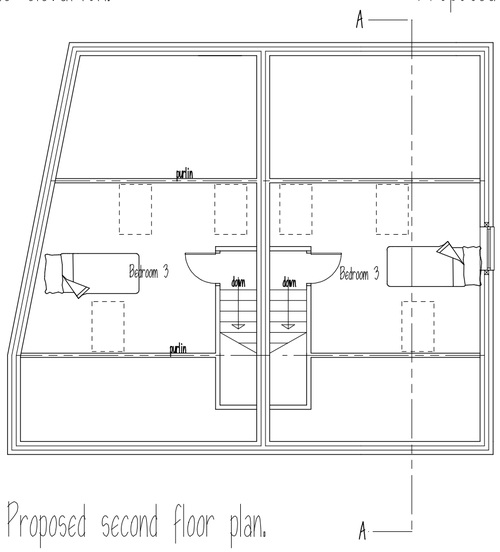


Proposed second floor plan.

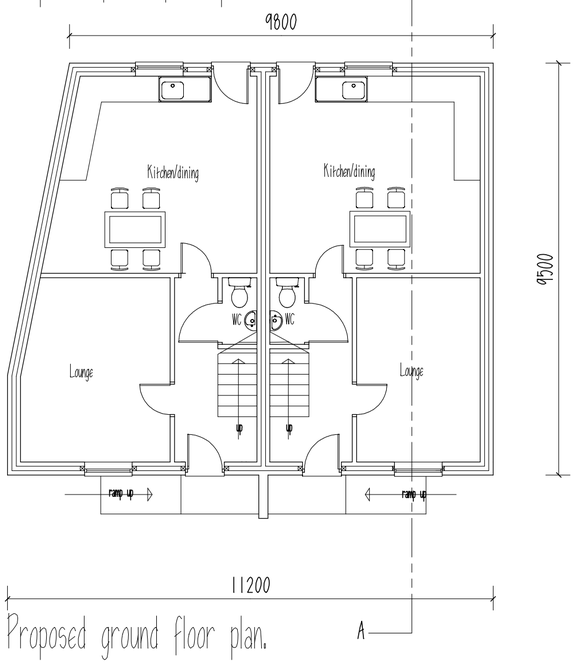

Proposed ground floor plan.

External construction materials:
Roof:
Marley Modern tiles.
Walls:
Reconstituted stone.
Doors/Windows:
PVCu double glazed units.
Rainwater goods:
Black plastic.

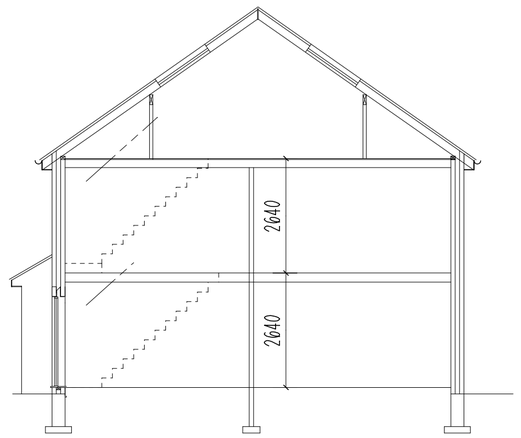

Section.

THIS DRAWING IS NOT TO BE COPIED OR REPRODUCED
WITHOUT THE PRIOR WRITTEN CONSENT OF PLANMART LTD.

PLANMART

Client:
Mr. A. Arkelaos.

Project:
Proposed construction of two semi detached dwellings,
Wren Nest Terrace, Glossop.

Title:
Proposed plans, section & elevations.

Scale: 1:100. A2 sheet.

Drawn:	Date:
MH	March 2011.
Project no.:	Drawing no.:
2386	2386-2

PLANMART LIMITED
53A High St. West, Glossop,
Derbyshire SK13 8AZ.
Tel: 01457 863153 E mail: planmart@btconnect.com