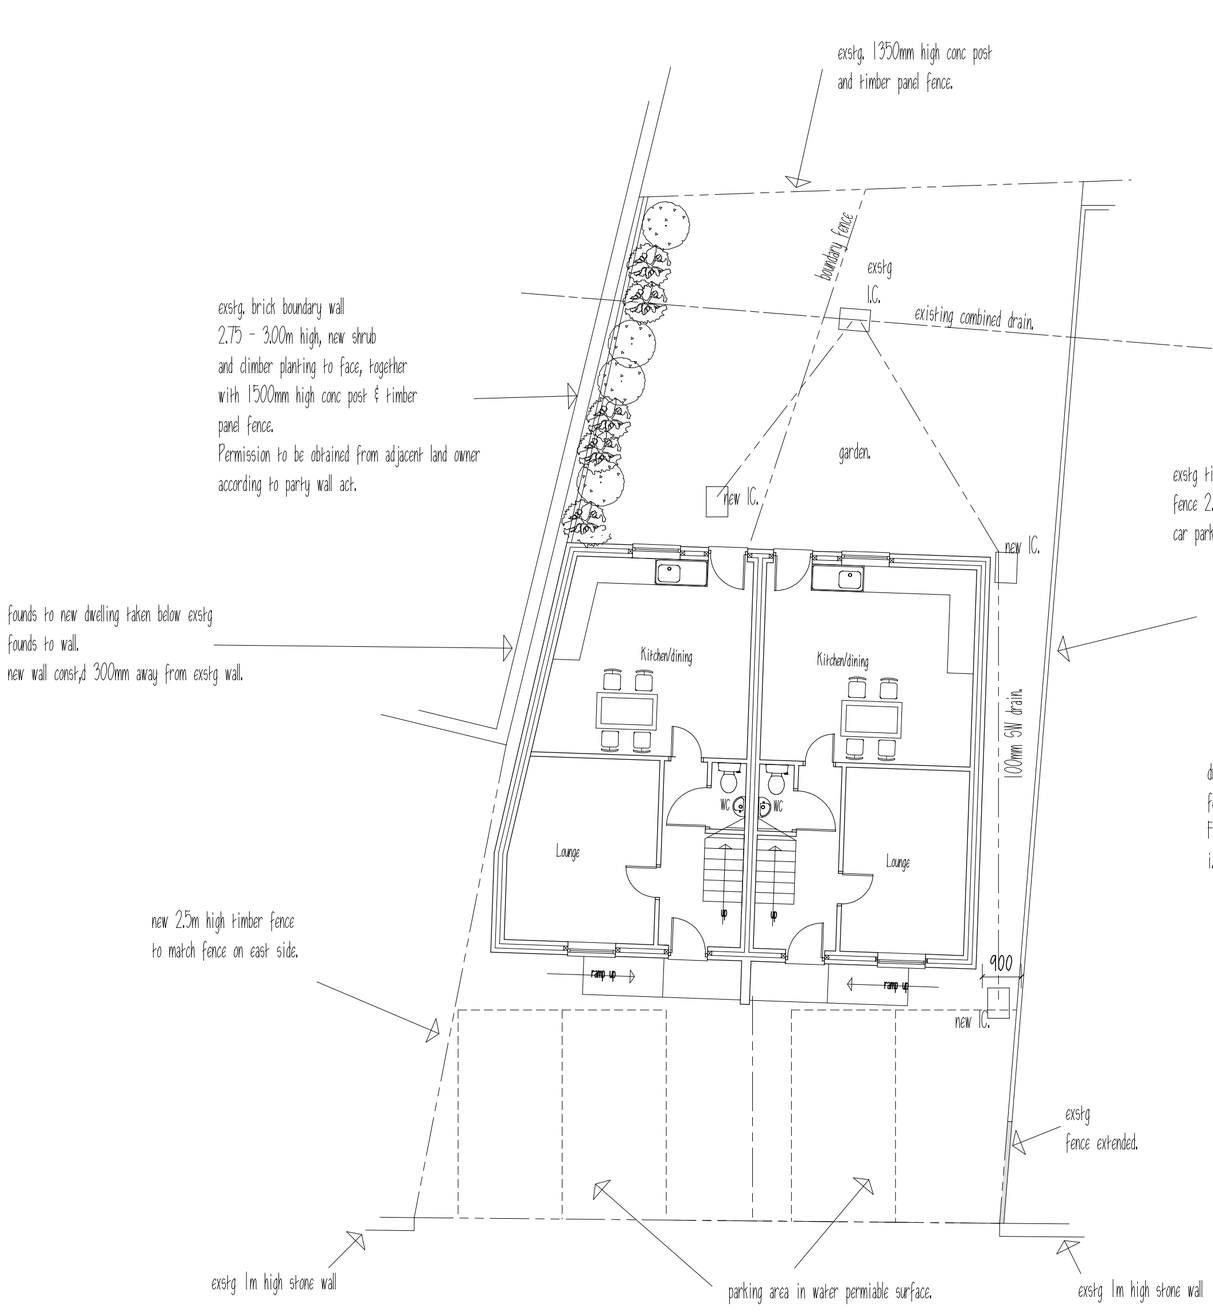


driveway to give level, smooth and even approach to foot of new ramp so as to provide suitable approach for wheelchair users.
Frontage finish to be in suitable surface material to provide wheelchair access, i.e. smooth,firm, even surface i.e. not gravel/uneven cobbles.

WREN NEST TERRACE.

PLANMART

Client:
Mr. A. Arkelaos.

Project:
Proposed construction of two semi detached dwellings, Wren Nest Terrace, Glossop.

Title:
Proposed site plan.

Scale: 1:100. A2 sheet.

Drawn:	Date:
MH	March 2011.
Project no.: 2386	Drawing no.: 2386-3

PLANMART LIMITED
53A High St. West, Glossop,
Derbyshire SK13 8AZ.
Tel: 01457 863153 E mail: planmart@btconnect.com

THIS DRAWING IS NOT TO BE COPIED OR REPRODUCED WITHOUT THE PRIOR WRITTEN CONSENT OF PLANMART LTD.