


THIS DRAWING IS NOT TO BE COPIED OR REPRODUCED
WITHOUT THE PRIOR WRITTEN CONSENT OF PLANMART LTD.

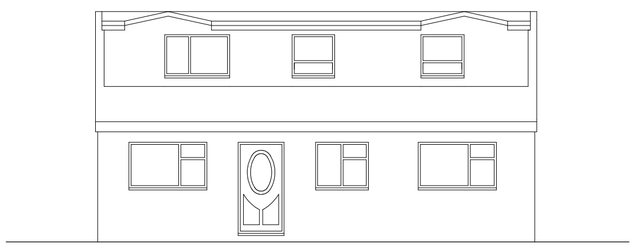


Existing front elevation.

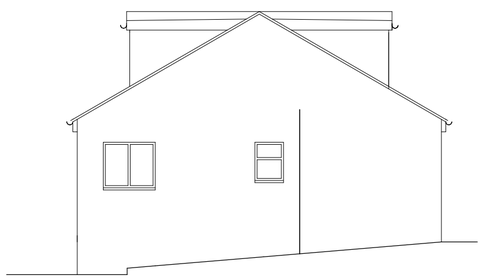


Existing side elevation.

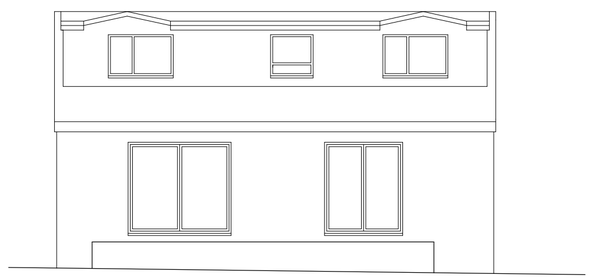


Existing rear elevation.

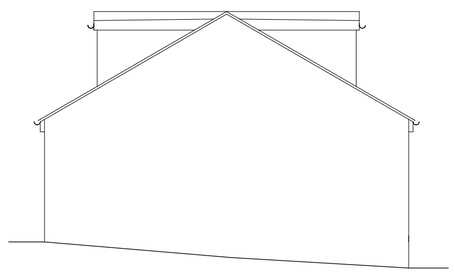


Existing side elevation.

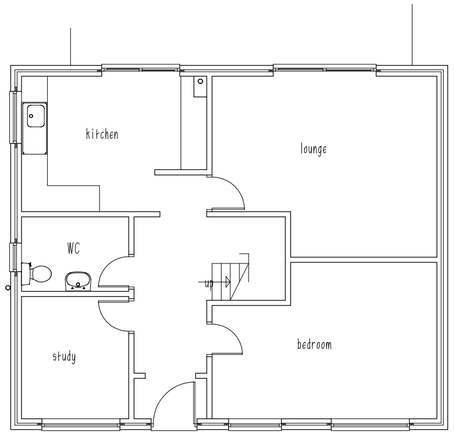

Existing ground floor plan.

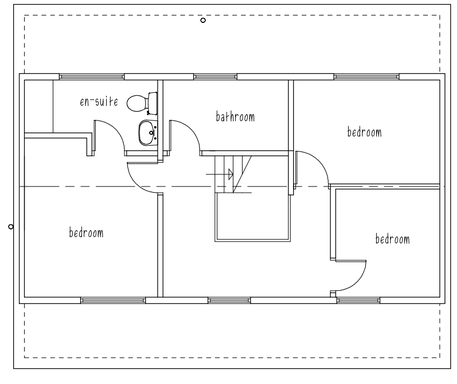

Existing first floor plan.

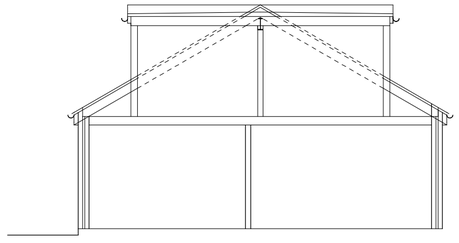

Section.

PLANMART

Client:

Mr & Mrs Hill,
3 Barn Close, Glossop. SK13 8NP.

Project:

Proposed re-shaped roof.

Title:

Existing plans, section and elevations

Scale: 1:100. A2 sheet.

Drawn:	Date:
MH	Feb 2011
Project no.: 2380	Drawing no.: 2380-1

PLANMART LIMITED
53A High St. West, Glossop,
Derbyshire SK13 8AZ.
Tel: 01457 863153 E mail: planmart@btconnect.com