


THIS DRAWING IS NOT TO BE COPIED OR REPRODUCED
WITHOUT THE PRIOR WRITTEN CONSENT OF PLANMART LTD.

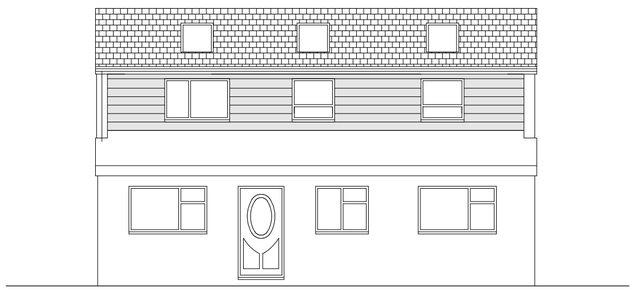


Proposed front elevation.

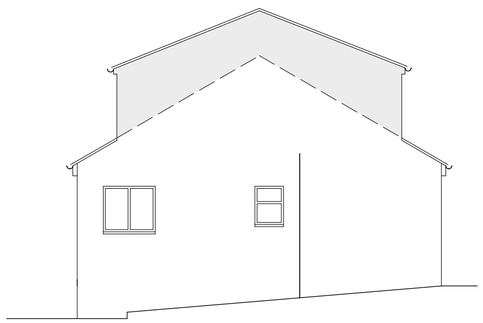


Proposed side elevation.

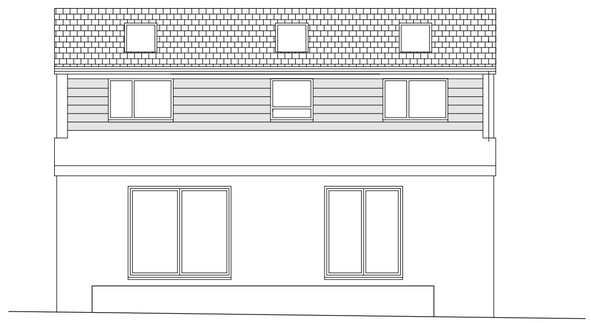


Proposed rear elevation.

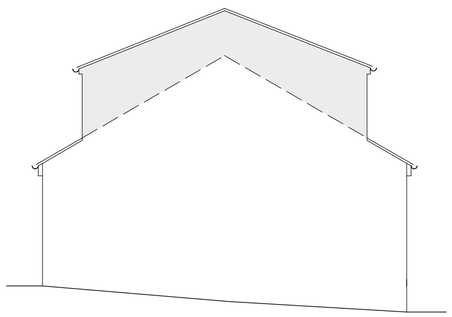


Proposed side elevation.

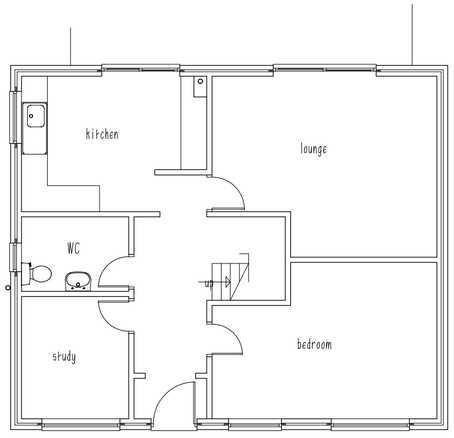

Existing ground floor plan.
(no proposed changes)

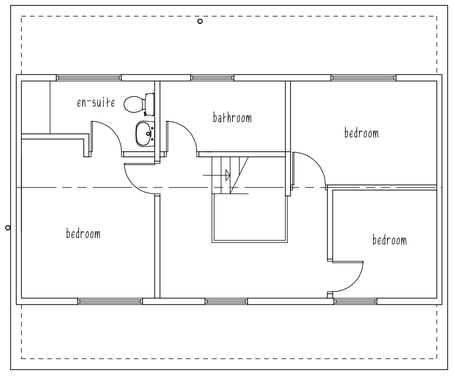

Existing first floor plan.
(no proposed changes)

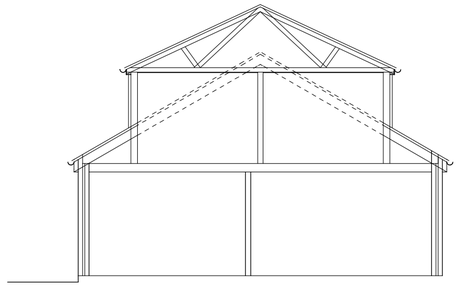

Section thro. proposed.

PLANMART

Client:

Mr & Mrs Hill,
3 Barn Close, Glossop. SK13 8NP.

Project:

Proposed re-shaped roof. (planning drawing only).

Title:

Proposed plans, section and elevations

Scale: 1:100. A2 sheet.

Drawn:	Date:
MH	Feb 2011
Project no.: 2380	Drawing no.: 2380-2

PLANMART LIMITED
53A High St. West, Glossop,
Derbyshire SK13 8AZ.
Tel: 01457 863153 E mail: planmart@btconnect.com