


HPK/2011/0170

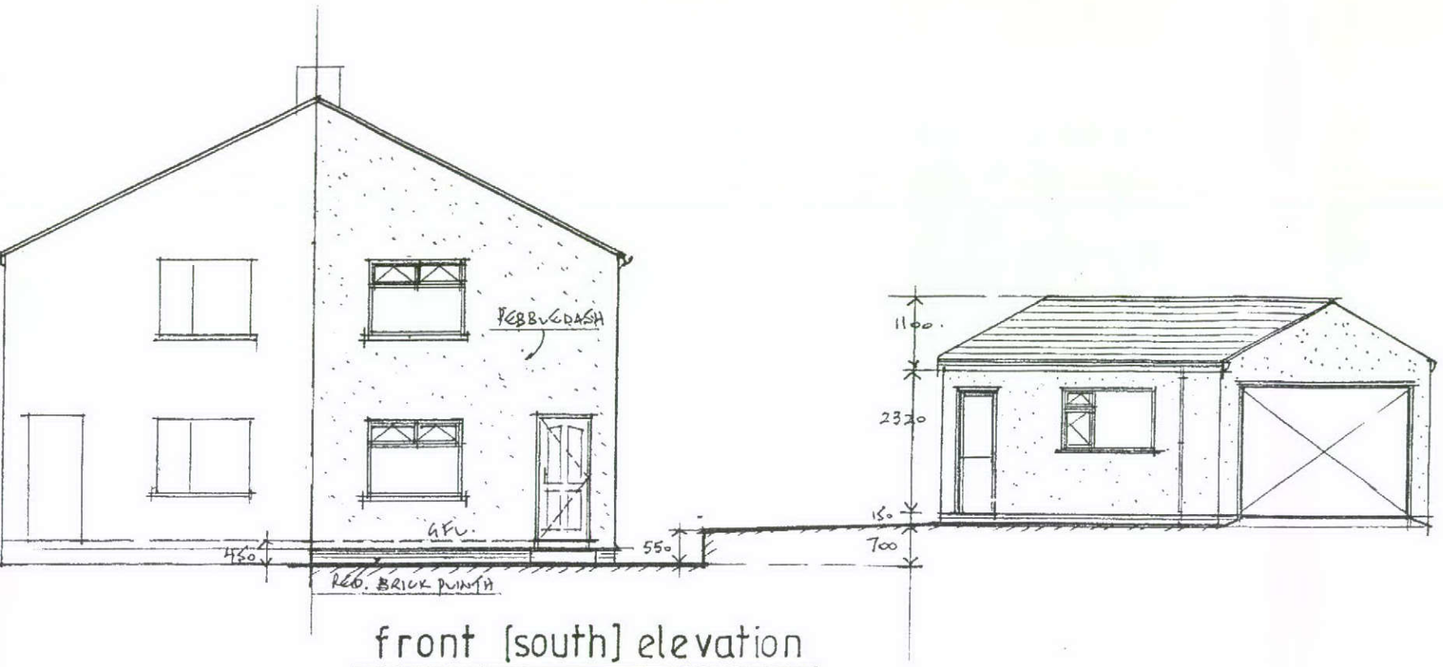

front [south] elevation

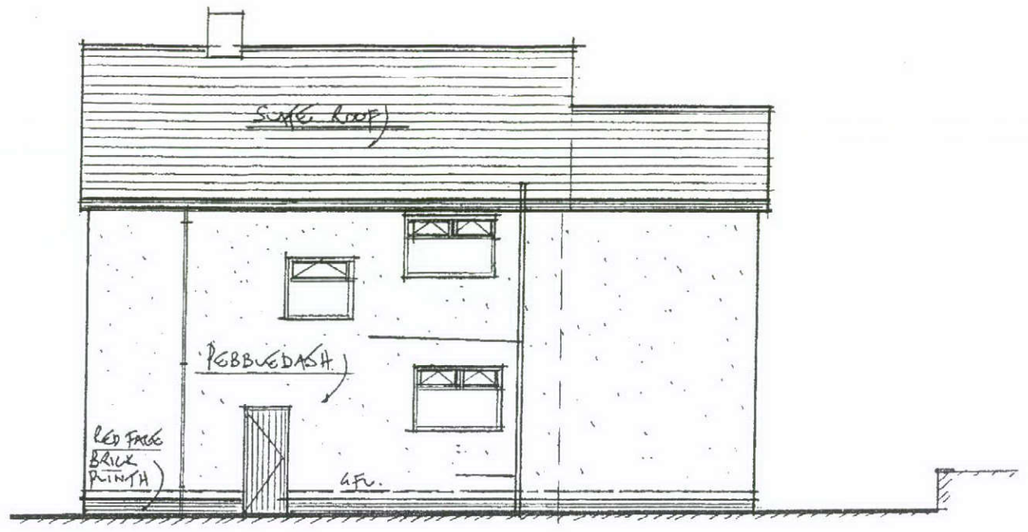

side [east] elevation

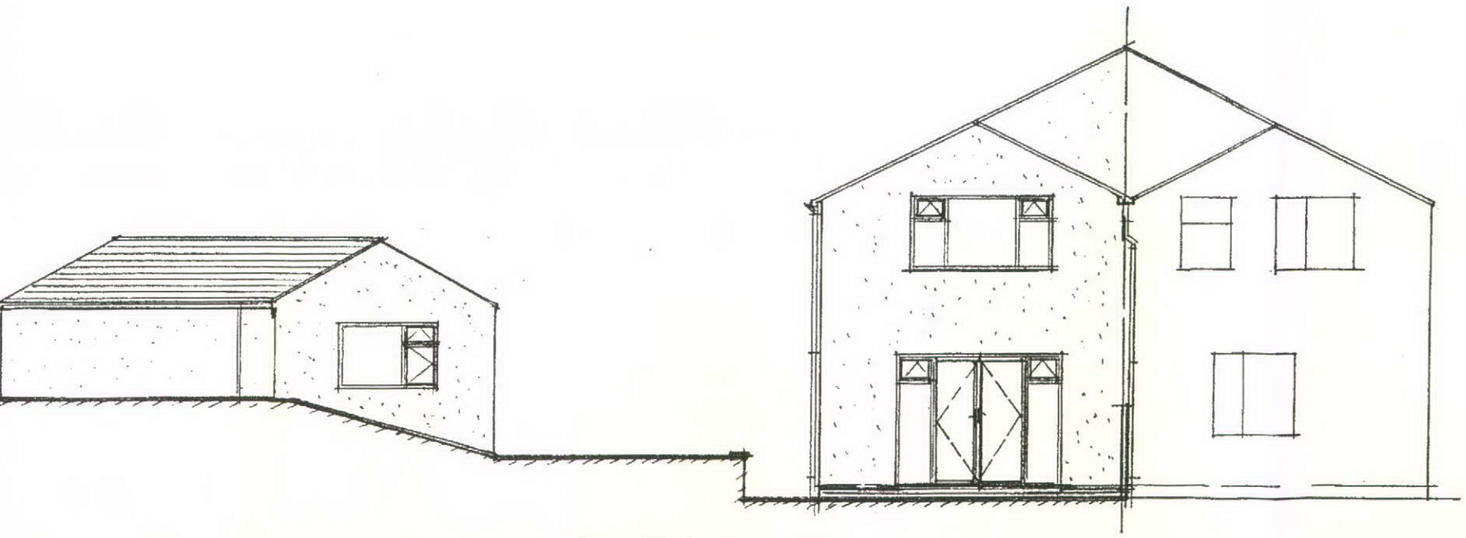

rear [north] elevation

AS EXISTING~ No.1. HIGHFIELD ROAD, HAYFIELD, HIGH PEAK, DERBYSHIRE, SK22 2HN. Drg.no.270820311/3.

Scale~1:100.