HPN 2011 0170

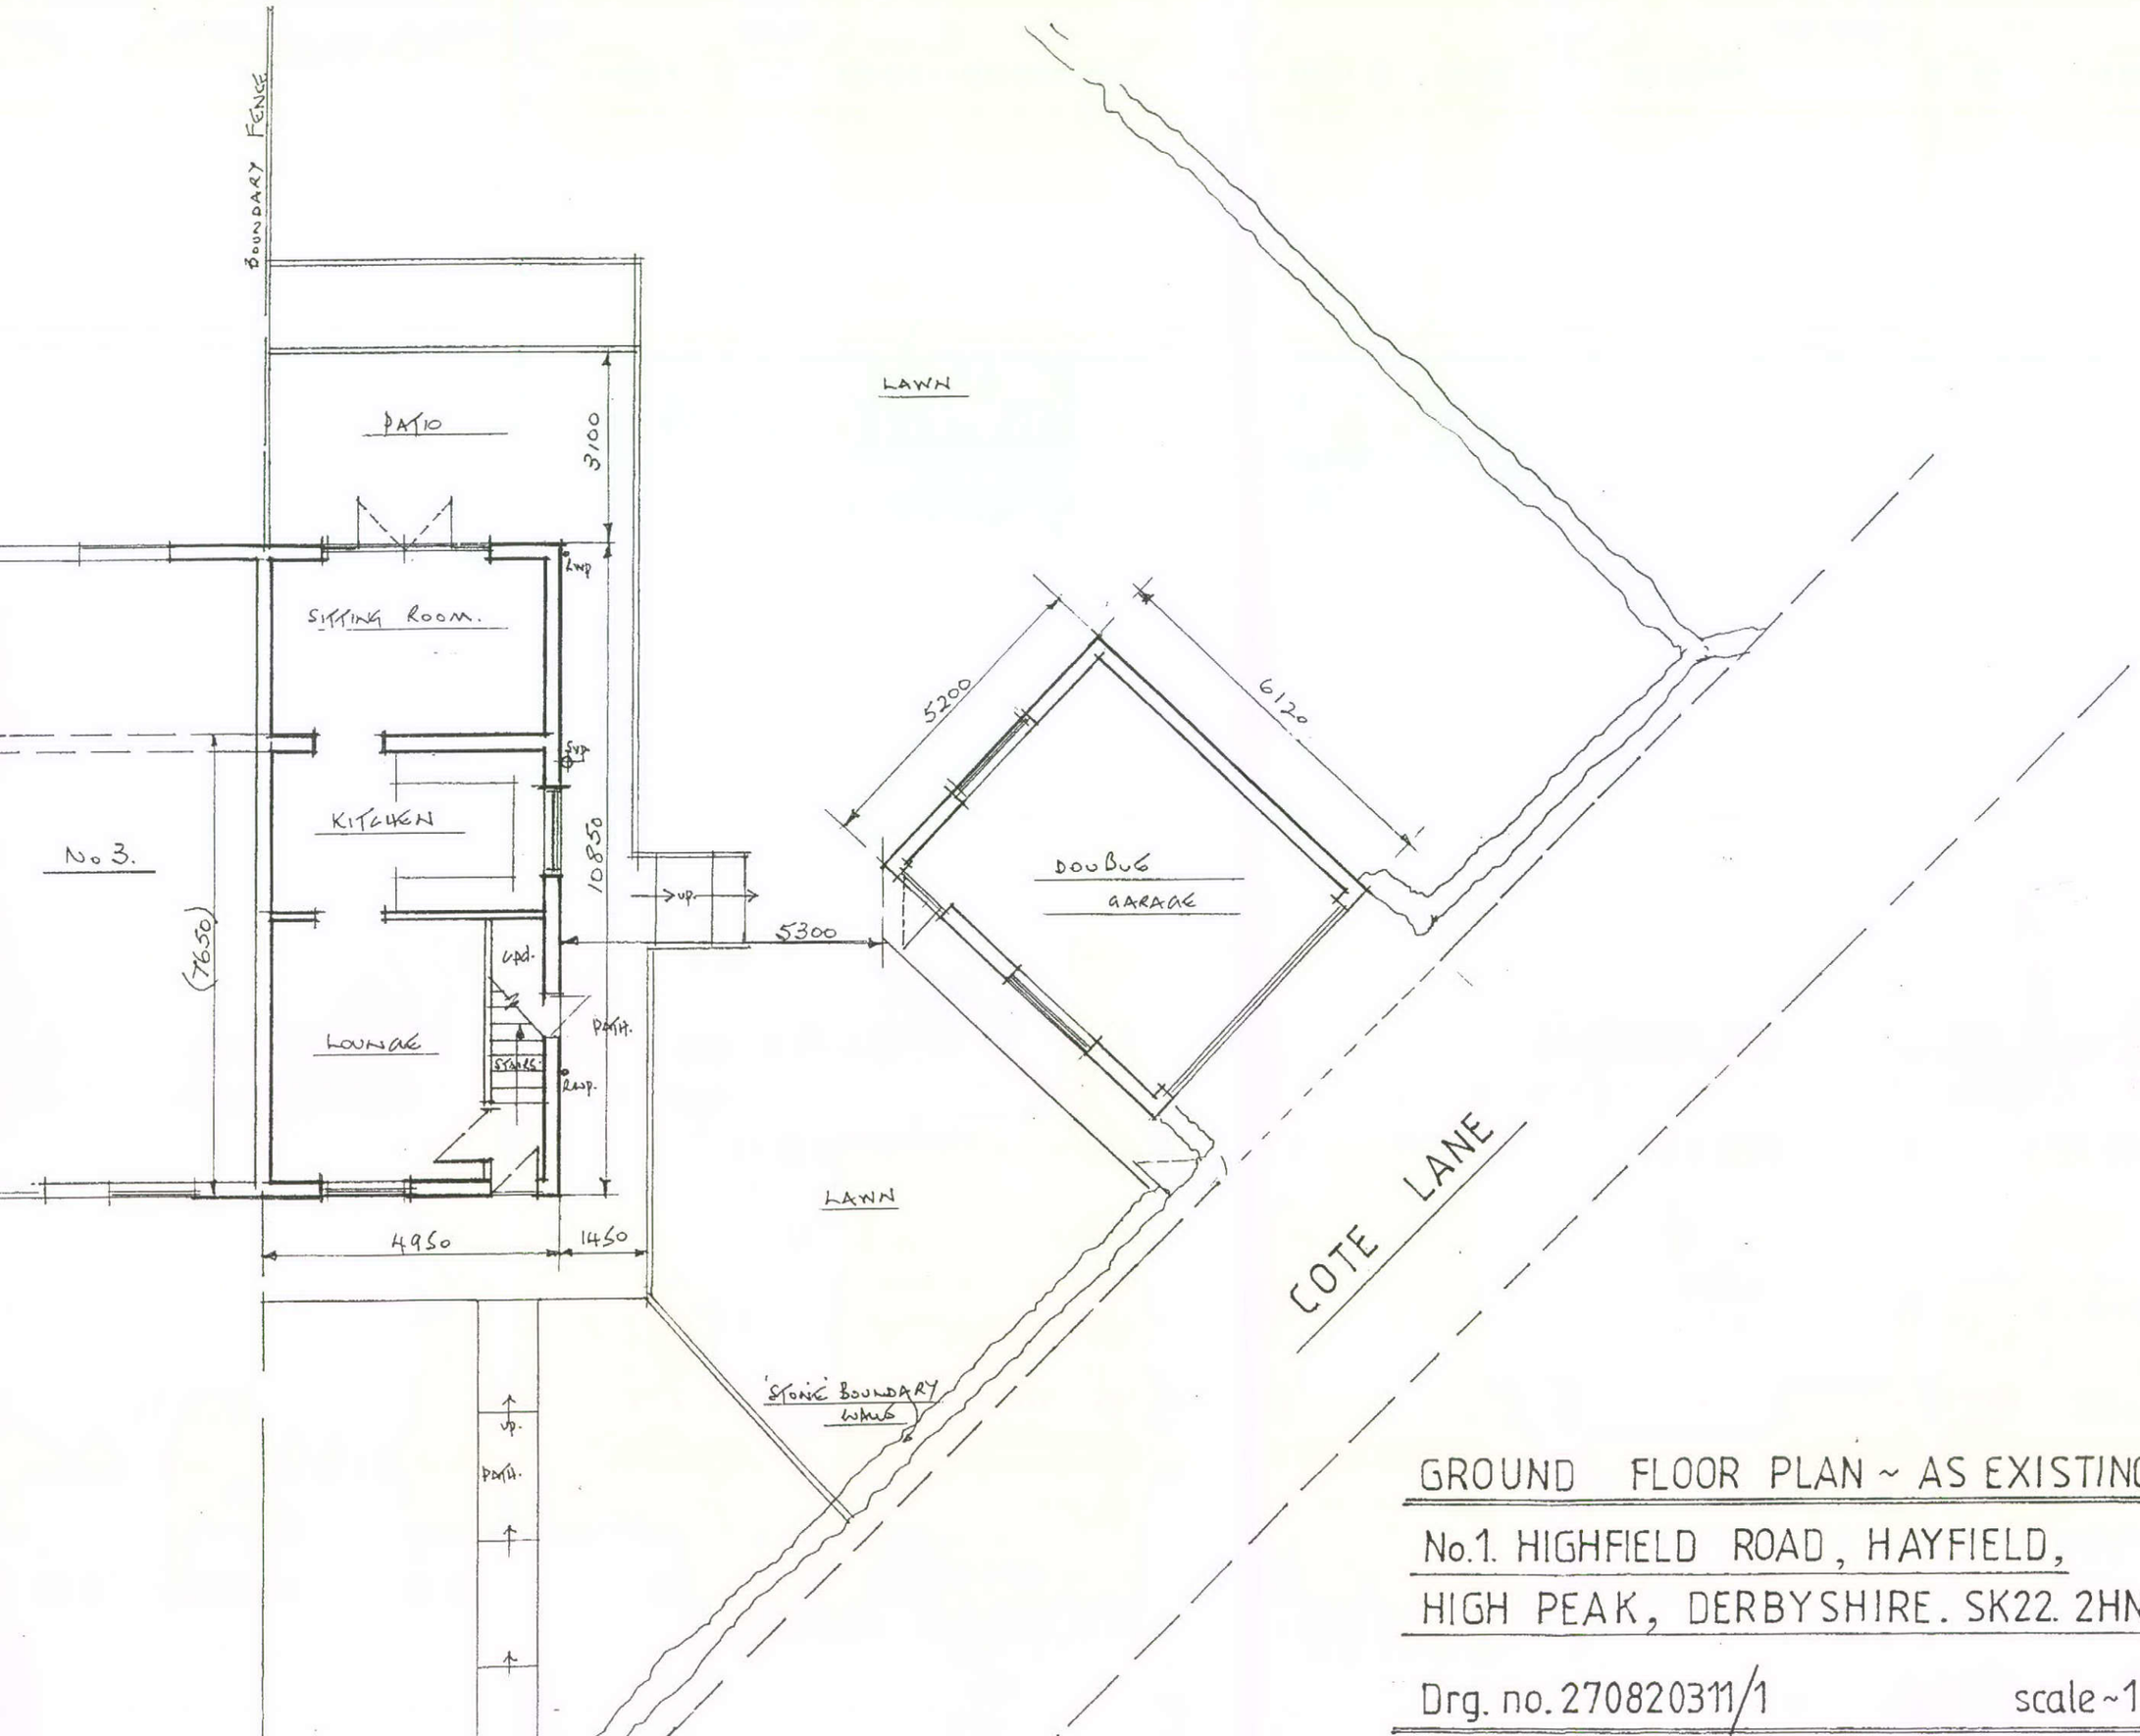

GROUND FLOOR PLAN ~ AS EXISTING.

No.1. HIGHFIELD ROAD, HAYFIELD,
HIGH PEAK, DERBYSHIRE. SK22. 2HN.

Drg. no. 270820311/1 scale ~ 1:100.