


NPK/2011/0170

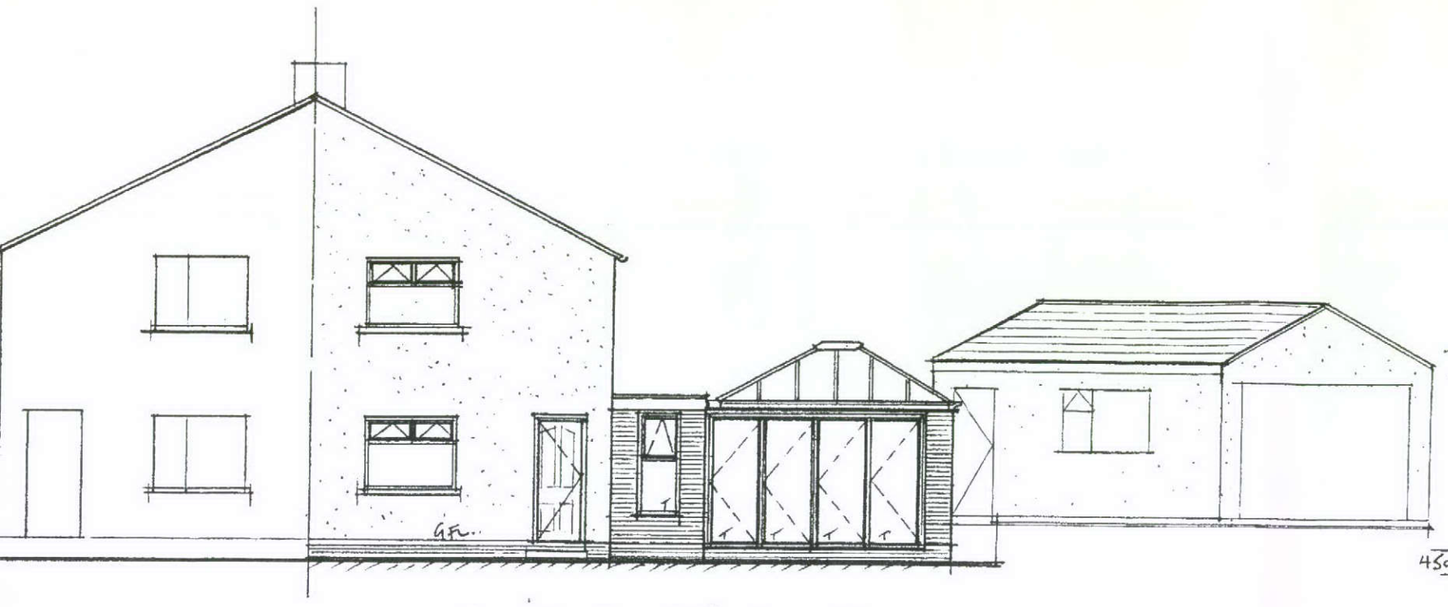

front [south] elevation.

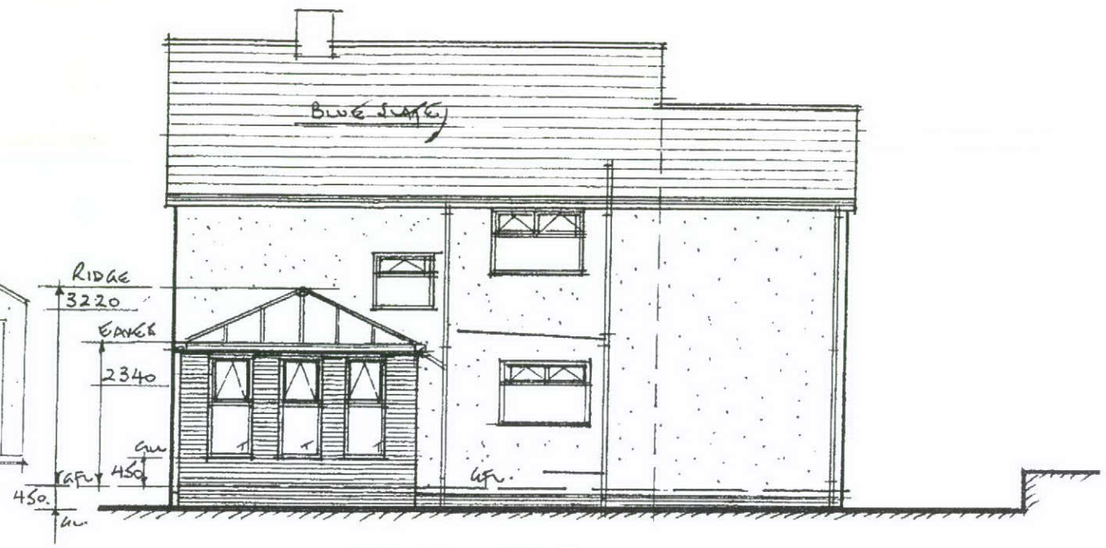

side [east] elevation.

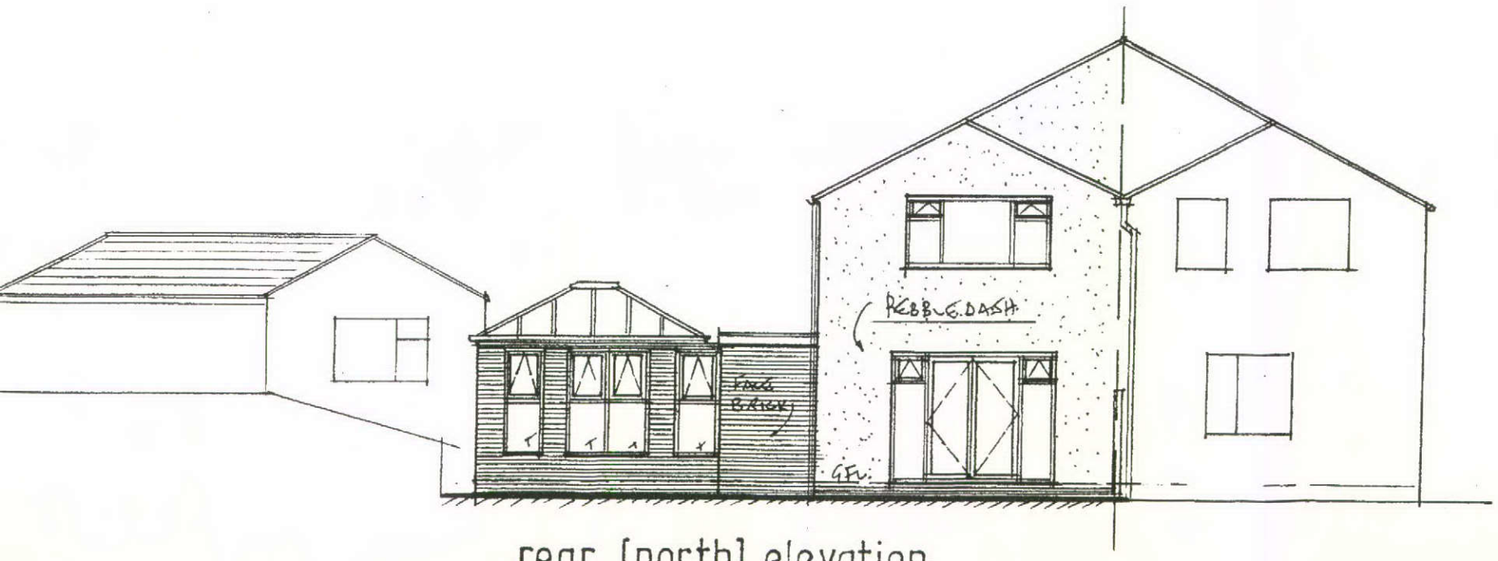

rear [north] elevation.

SPECIFICATION

GREY P.V.C. FRAMEWORK.
CLEAR GLAZING ('T' DENOTES TOUGHENED SAFETY GLASS).
CLEARVIEW PLUS SOLAR/ACTIV GLASS ROOF.
FACE BRICK WALLING (DARK RED RUSTIC).
RAINWATER TO EXISTING DRAINAGE SYSTEM
FLOOR LEVEL TO EXACT LEVEL OF DWELLING

PROPOSED ORANGERY/UTILITY TO: No.1. HIGHFIELD ROAD, HAYFIELD, HIGH PEAK, DERBYSHIRE; for: MR and MRS. WILKINSON.

Drg. no. 270820311/4. scale: 1~100.