

HPK/2011/0176

MATERIALS
Roof - Conc tiles as house
Walls - Recon. stone as house
Doors and windows - Upvc


ELEVATION TO FOOTPATH

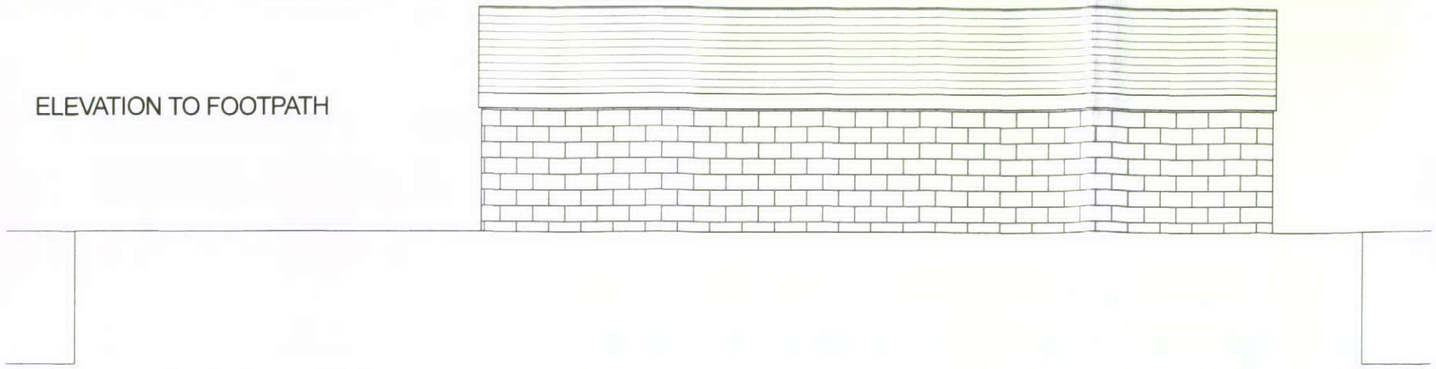


ELEVATION TO FOOTPATH

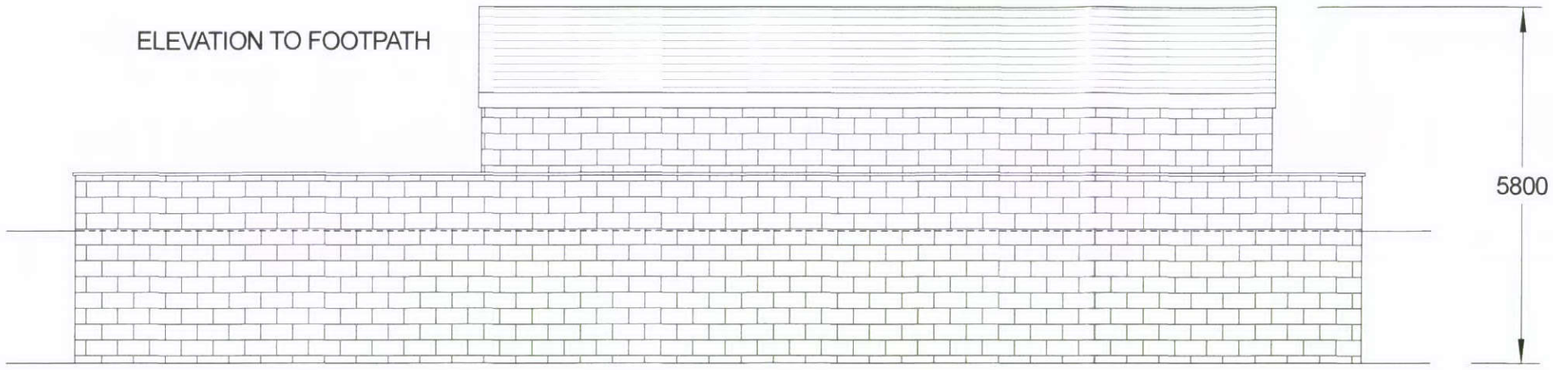


SECTION

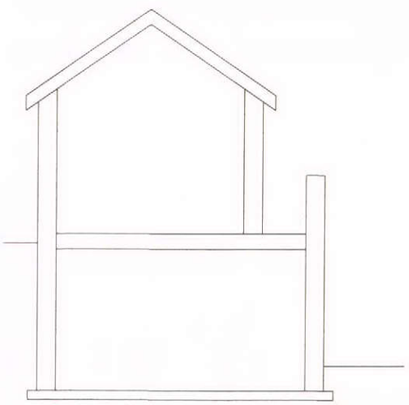


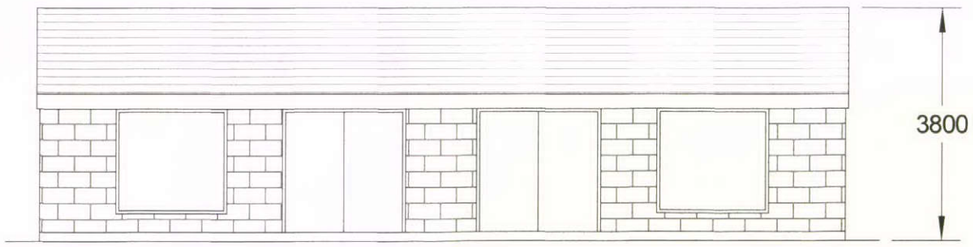

ELEVATION TO GARDEN

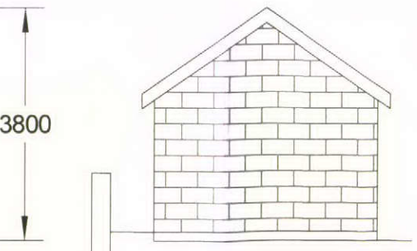

ELEVATION TO SIDE

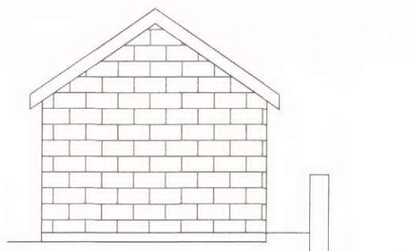

ELEVATION TO SIDE

Rev	Details	Date	PROPOSED GARDEN ROOM AT TURNSTONE, HAYFIELD ROAD EAST, CHAPEL EN LE FRITH, FOR MR S RICHARDSON, ELEVATIONS AND SECTION.	Trevor Gilman Design 73, Windsor Road Buxton Derbyshire SK17 7NR Tel 01298 24156 Mobile 07773 381824	Scale 1/100	4.3.11
					Drg No RICHARDSON 03	Rev