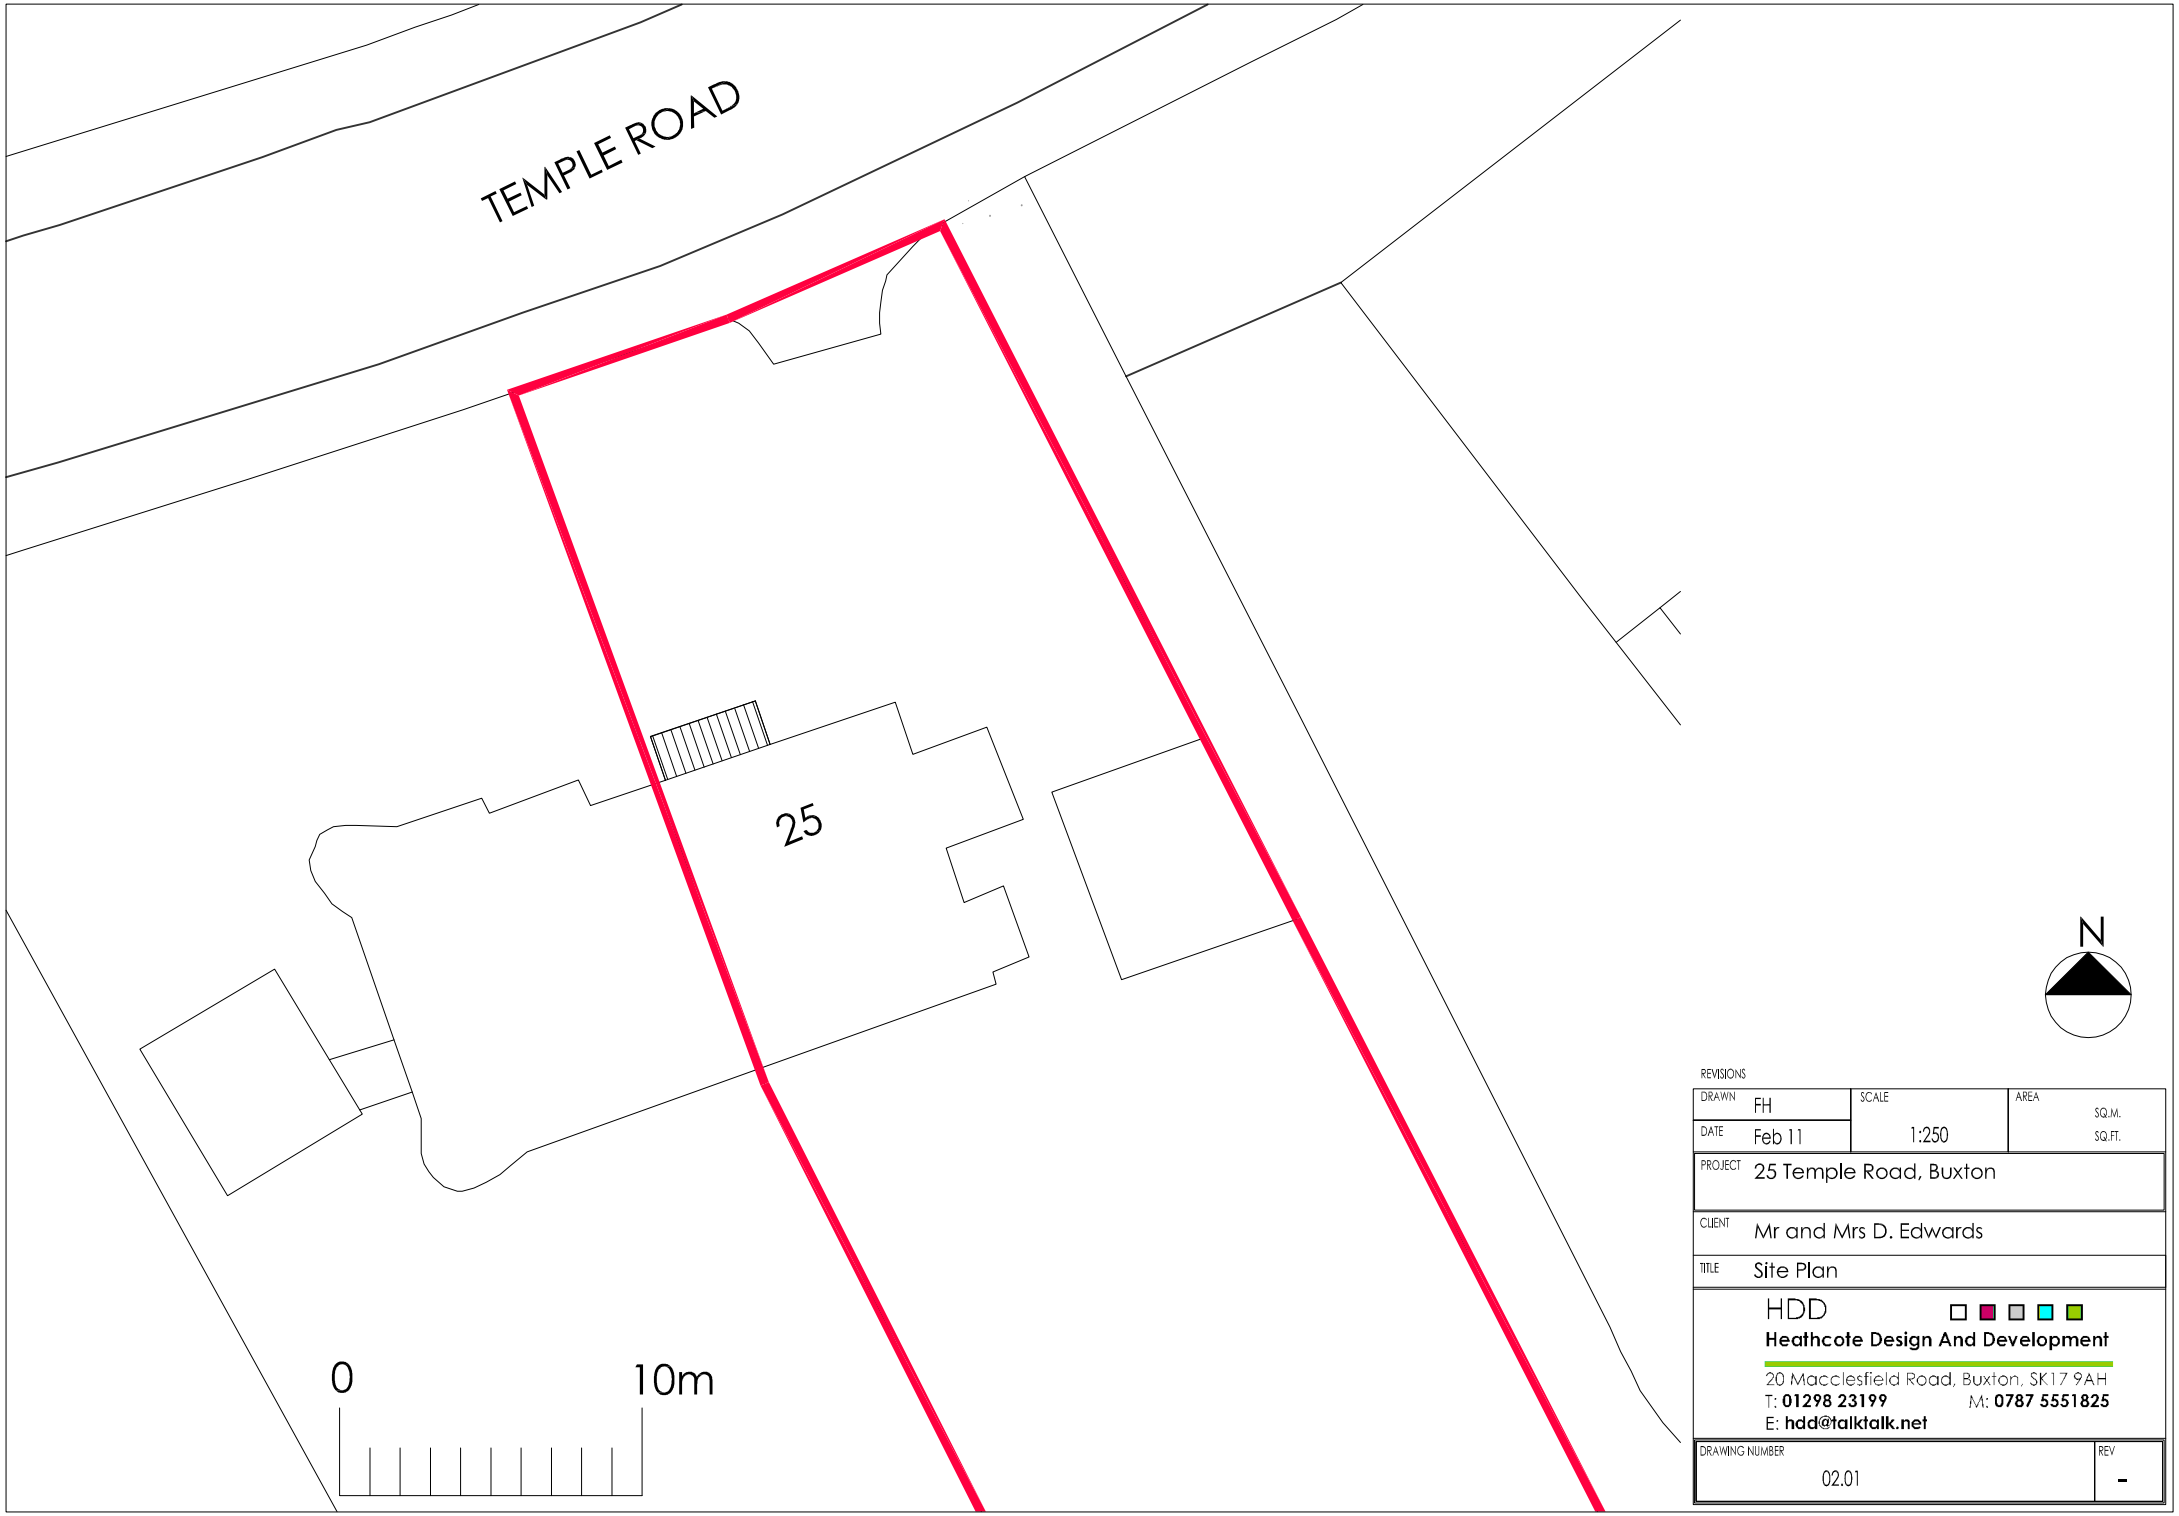


REVISIONS

DRAWN	FH	SCALE	AREA
DATE	Feb 11	1:250	SQ.M. / SQ.FT.

PROJECT: 25 Temple Road, Buxton

CLIENT: Mr and Mrs D. Edwards

TITLE: Site Plan

HDD
Heathcote Design And Development
20 Macclesfield Road, Buxton, SK17 9AH
T: 01298 23199 M: 0787 5551825
E: hdd@talktalk.net

DRAWING NUMBER	REV
02.01	-