
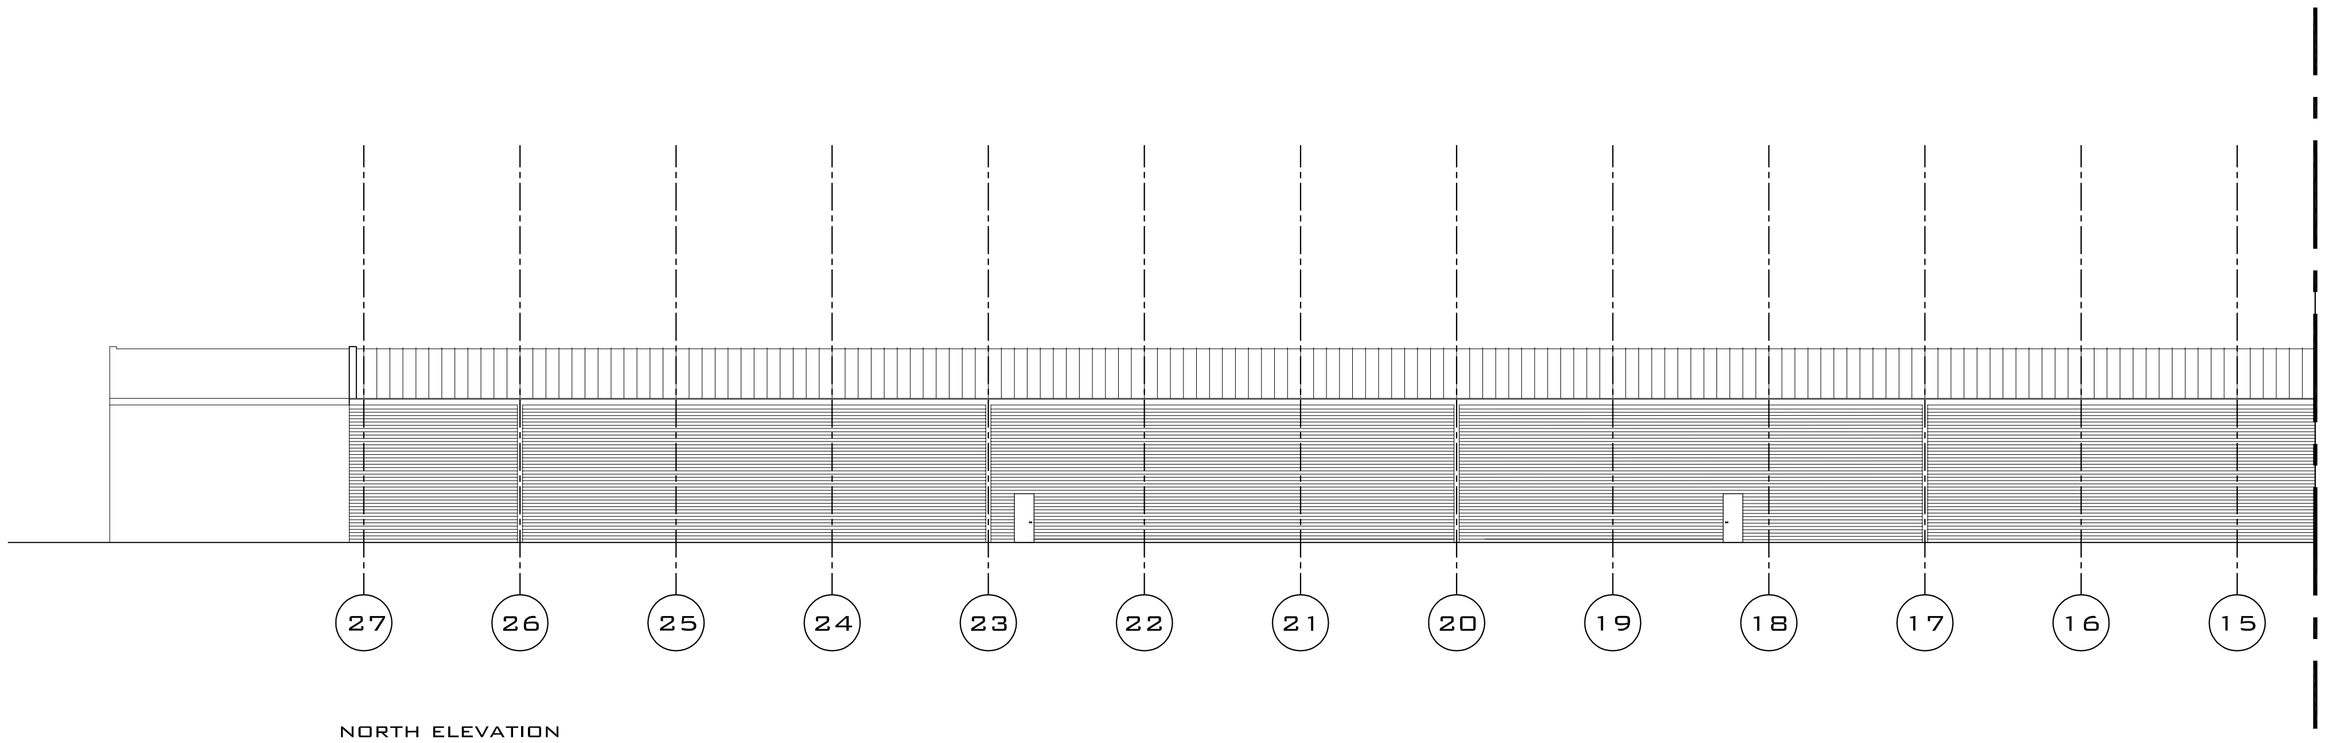


NORTH ELEVATION

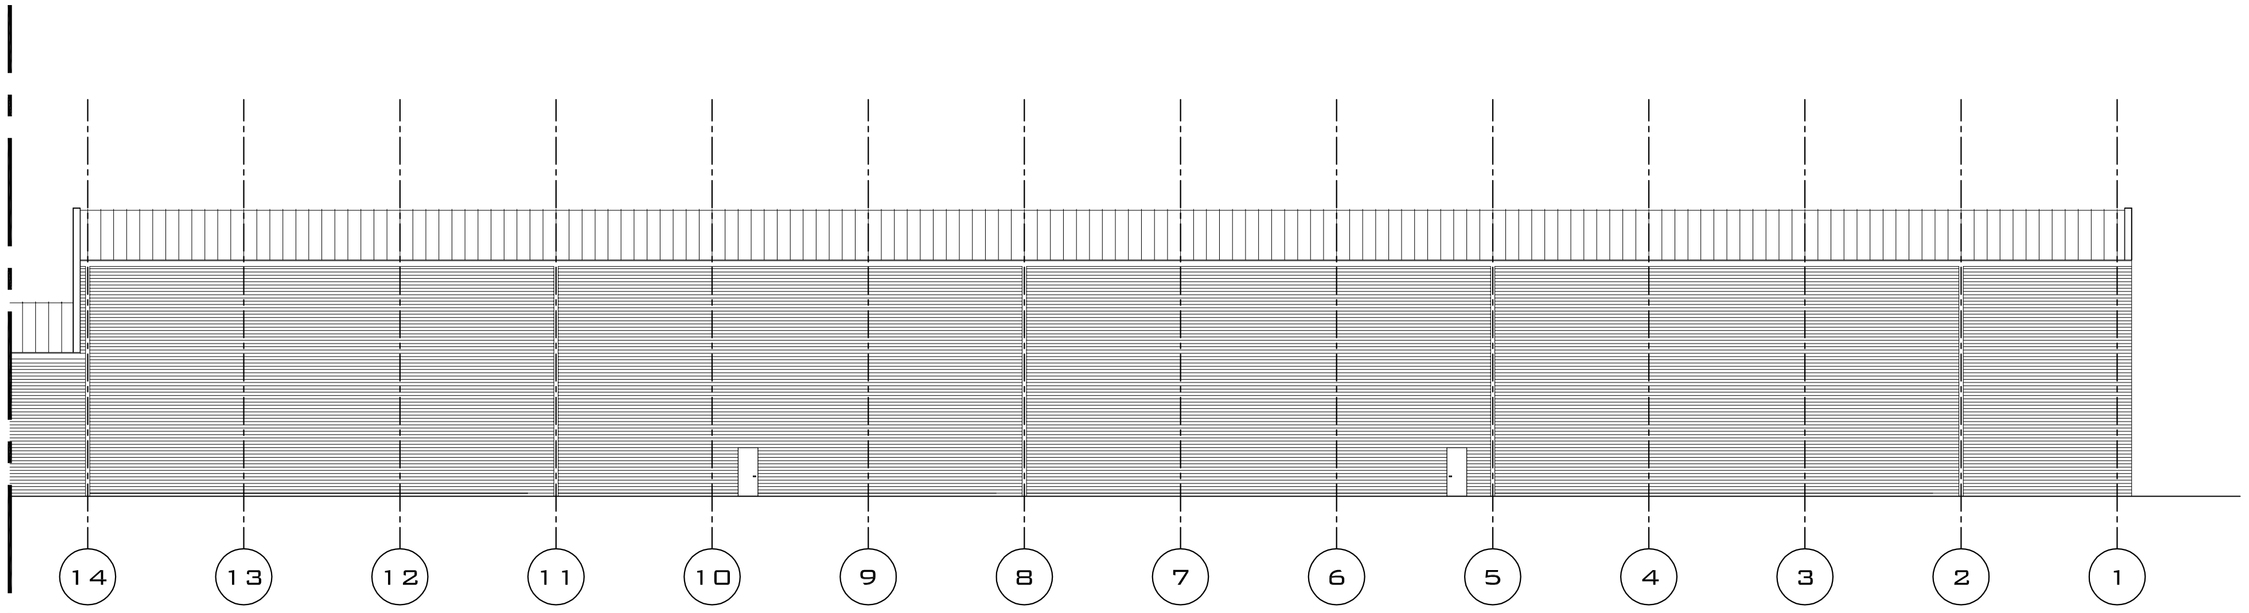

COPYRIGHT RESERVED.
ALL DIMENSIONS TO BE CHECKED ON SITE BEFORE WORK COMMENCES.
FIGURED DIMENSIONS TO BE TAKEN IN PREFERENCE TO SCALED DIMENSIONS.
IF IN DOUBT PLEASE ASK.

NOTES

DIAGRAM

REVISIONS

A 22.12.10
BUILDING HEIGHT REDUCED BETWEEN GL 15 AND 27

B 25.01.11
GENERAL UPDATE

PROJECT
EXPRESS PARK, BUXTON, COWDALE

TITLE
WATER BOTTLING PLANT FACILITY NORTH ELEVATION

PROJECT ARCHITECT	AB
DRAWN	OA
CHECKED	OA
DATE	JULY 10
SCALE	1:200@ A1
STATUS	PLANNING
JOB NO	09011
DRAWING NO	105B

DELTA ARCHITECTS
1 BATEMANS ROW
LONDON
EC2A 3HH

T 020 7613 5703
F 020 7613 5585

WWW.DELTAARCHITECTS.CO.UK