
PROPOSED EXTENSION AND ALTERATIONS AT 8 SCALIOT CLOSE, NEW MILLS.

existing ground floor

1 : 50

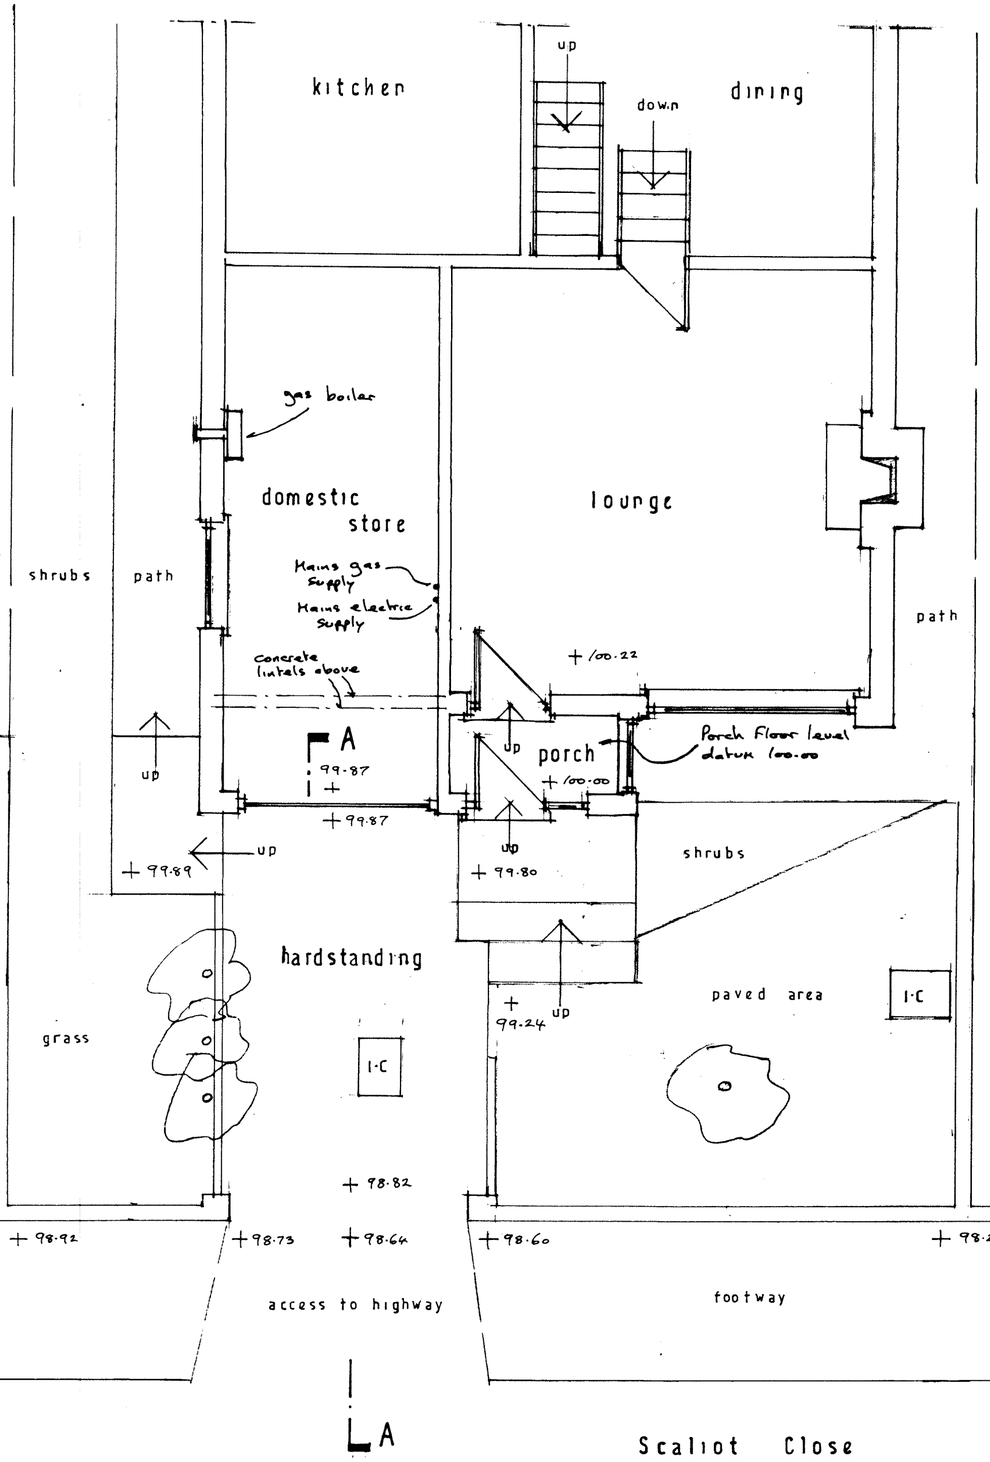

existing elevations

1:100




front

side

side


site plan

1 : 500

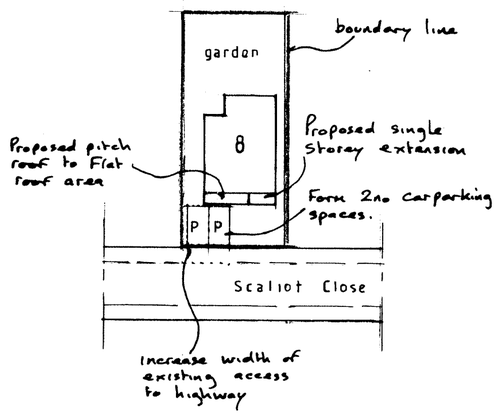

section AA

1 : 50

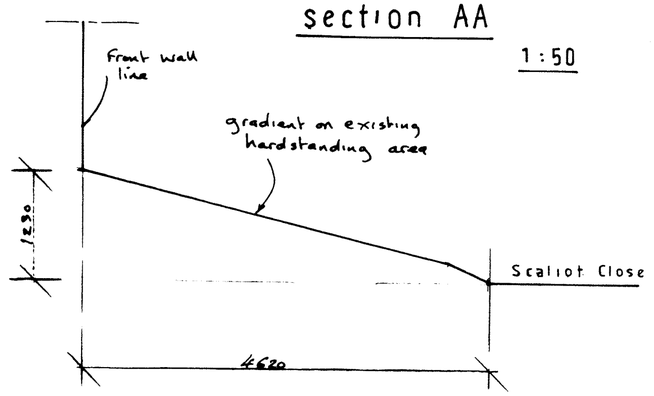

John F. Lomas. M.R.I.C.S., M.B.Eng
Rothbury
Chapel Road
Hayfield
High Peak SK22 2JF
Tel. 01663 745186

drg no 11 - 3 / 1